

This meeting is held pursuant to the State Emergency Services Act, the Governor's Emergency Declaration, and Governor's Executive Order N-29-20 to allow members of the City Council or staff to participate via teleconference.

Pursuant to the Ventura County Public Health Official's order and Governor's Executive Order N-33-20, all city buildings are temporarily closed to the public. The public is encouraged to view the meeting from home on the City's website at [Oxnard.org/city-meetings](http://Oxnard.org/city-meetings), Spectrum channel 10, Frontier channel 35, or YouTube at [Youtube.com/oxnardnews](http://Youtube.com/oxnardnews). Video recordings are typically available online immediately following the meeting.

The public may provide comments to the Director Hearing via email at [planning@oxnard.org](mailto:planning@oxnard.org) no later than 3:00 p.m. on the day of the meeting. Please identify the meeting date and agenda item in the Subject line.

A telephone option for public comments is also available at this time due to the State of California "Stay At Home" order. Requests to speak must be submitted no later than 3:00 p.m. on the day of the meeting. Use the form on the city's website to submit your request: [Oxnard.org/city-meetings](http://Oxnard.org/city-meetings), or call the Planning office at (805) 385-7878, or email your request to [planning@oxnard.org](mailto:planning@oxnard.org). (identify the agenda item in the Subject line).

## CITY OF OXNARD DIRECTOR HEARING AGENDA

---

### REGULAR MEETING

West Conference Room, 214 South Third Street  
Thursday, May 14, 2020, 4:00 p.m.

- A. **ROLL CALL**
- B. **PLEDGE OF ALLEGIANCE TO THE FLAG OF THE UNITED STATES**
- C. **PUBLIC COMMENTS - On Items Not On The Agenda**

At this time, a person may address the Community Development Director on matters within the jurisdiction of the Community Development Department, including information/consent items and any item not appearing on the agenda. The Director shall limit public comments to three (3) minutes. The Community Development Director cannot take action on any item presented during public comments that is not on the agenda and such item may only be referred to the Community Development Director Secretary. Persons wishing to speak on public hearing items should do so at the time of the public hearing.
- D. **CONSENT AGENDA**
- E. **EX PARTE DECLARATIONS FOR PUBLIC HEARING ITEMS**
- F. **PUBLIC HEARING**

- 1. **Project Name: Sandefer Residence;** Planning and Zoning Permit No. 20-400-01 (Coastal Development Permit) to allow for the construction of a new beachfront single-family residence located at 1215 Capri Way (APN 191-0-091-285; Lot 57 of Tract No. 4380) in the Beachfront Residential (R-BF) zone in the Coastal Zone. **Project Planners:** Joe Pearson II, Senior Planner

#### **Recommendation:**

That the Community Development Director adopt a Resolution, as submitted, finding the Project to be Categorically Exempt from environmental review pursuant to the California

In compliance with the Americans with Disabilities Act, if you need special assistance to participate in a meeting, you should contact the office of the City Clerk at (805) 385-7803. Notification 72 hours prior to the meeting will enable the City to make reasonable arrangements to assure accessibility to the meeting.

Written materials relating to an item on this agenda that are distributed to the Community Development Director within 72 hours before the item is to be considered at its regularly scheduled meeting will be made available for public inspection at 214 South C Street, during customary business hours.

Environmental Quality Act (CEQA) Guidelines Section 15303 (New Construction or Conversion of Small Structures), and Adopt Resolution PZ 20-400-01 (Coastal Development Permit), subject to certain findings and conditions.

**G. STUDY SESSION/REPORTS**

**H. COMMUNITY DEVELOPMENT STAFF UPDATES**

**I. ADJOURNMENT**

---

In compliance with the Americans with Disabilities Act, if you need special assistance to participate in a meeting, you should contact the office of the City Clerk at (805) 385-7803. Notification 72 hours prior to the meeting will enable the City to make reasonable arrangements to assure accessibility to the meeting.

Written materials relating to an item on this agenda that are distributed to the Community Development Director within 72 hours before the item is to be considered at its regularly scheduled meeting will be made available for public inspection at 214 South C Street, during customary business hours.



**COMMUNITY DEVELOPMENT DIRECTOR  
STAFF REPORT**

**TO:** Jeffery Lambert, Community Development Director

**FROM:** Joe Pearson II, Senior Planner

**DATE:** May 14, 2020

**SUBJECT:** Project Name: Sandefer Residence; Planning and Zoning Permit No. 20-400-01 (Coastal Development Permit) to allow for the construction of a new beachfront single-family residence located at 1215 Capri Way (APN 191-0-091-285; Lot 57 of Tract No. 4380).

- 1) **Recommendation:** That the Community Development Director adopt a Resolution approving Planning and Zoning Permit No. 20-400-01 (Coastal Development Permit), subject to certain findings and conditions.
- 2) **Project Description and Applicant:** A request to allow for changes to a previously approved single-family residence.
  - a) The previously approved residence consisted of a 4,925 square-foot, two-story, single-family beachfront residence with an attached 864 square-foot three-car garage and 1,386 square feet of deck space.
  - b) The applicant is currently proposing to construct a 5,284 square-foot, two story, single-family beachfront residence (a net increase of 359 square feet) with an attached 797 square-foot three-car garage (a net decrease of 67 square feet), 1,095 square feet of deck space (a net decrease of 291 square feet) and a rooftop spa.

The Project site is a vacant 5,600 square-foot lot located at 1215 Capri Way, within the Oxnard Shores Neighborhood in the Beachfront Residential (R-BF) zoning district and the Coastal Zone. For the purposes of this Staff Report, the foregoing project description shall be referred to as the "**Project.**" Filed by property owner Jim Sandefer (the "**Applicant**").

- 3) **Authority:** Pursuant to Oxnard City Code Section 17-25(C)(1) Coastal Development Permits within the R-BF zone are subject to the approval of the Community Development Director.
- 4) **Existing & Surrounding Land Uses:** The subject property is an undeveloped 5,600 square-foot lot. The subject property has a Local Coastal Plan Land Use Designation of "Residential Existing" (REX) and a zoning designation of Residential Beachfront. The following table describes the Land Use and Zoning Designations of the Project site and existing land uses immediately adjacent to the site, which are also illustrated on the attached maps (Attachment A):

| Location     | Local Coastal Plan Land Use Designation | Zoning Designation               | Existing Land Use                   |
|--------------|-----------------------------------------|----------------------------------|-------------------------------------|
| Project Site | Residential Existing (REX)              | Residential Beachfront (R-BF)    | Vacant                              |
| North        | Residential Existing (REX)              | Residential Beachfront (R-BF)    | Single-family residence             |
| South        | Residential Existing (REX)              | Residential Beachfront (R-BF)    | Single-family residence             |
| East         | Mobile Home Park (MHP)                  | Mobile Home Park Coastal (R-B-1) | Capri Way, single-family residences |
| West         | Recreation Area (REC)                   | Residential Beachfront (R-BF)    | Public Beach                        |

## 5) Background Information:

- a) On April 5, 1988, the City Council approved the Oxnard Shores Settlement Agreement to settle a dispute regarding public beach access within the Coastal Zone. On April 12, 1988, the City Council approved Tentative Subdivision Map for Tract No. 4380 and an associated Development Agreement. On October 17, 1989, Oxnard City Council approved Tract Map No. 4380, which created the subject lot. The Oxnard Shores Settlement Agreement was recorded on October 31, 1989 as Document No. 89-174512 of Official Records of Ventura County. The above actions established the seaward property lines for the parcels that were part of the Settlement Agreement, dedicated the land between these property lines and the mean high tide to the public for recreational uses, and created vertical access paths to the beach. The beach access paths are spaced in such a manner that build-out of Tract No. 4380 would not preclude convenient public access to the beach. Additionally, Tract No. 4380 includes parcels to be used for beach access (Parcels P, Q, and R). The Settlement Agreement also established that owners of the lots within Tract 4380 shall have the right to develop lots into single dwelling units in accordance with the development standards outlined in the R-BF zone district.
- b) On October 4, 2018, the Director approved a 4,925 square-foot, two-story, single-family beachfront residence with an attached 864 square-foot three-car garage. Subsequent to the Director approval the Project was appealed to the Planning Commission and the California Coastal Commission (CCC). The appellant questioned whether the City had appropriately applied the setbacks on the seaward side of the project. The Planning Commission found that the project was in compliance with the 2030 General Plan and upheld the Director's decision on December 6, 2018. The subsequent appeal to the CCC, by the same appellant, was later withdrawn. The Planning Commission's approval included Condition of Approval which identified a permit life of 36 month as of the date of their action, which extended the permit to December 6, 2021. As such, the approval of Resolution 18-400-02 (Attachment E) Coastal Development Permit PZ 18-400-02 is valid until December 6, 2021, unless repealed pursuant to proposed Resolution 20-400-01. Since that time the current Applicant has purchased the property and is requesting approval of the current Project pursuant to Section 17-57(I) of the Oxnard Coastal Zoning Ordinance. The prior appellant has been provided notice of the



current Project, as an interested party.

- 6) **Environmental Determination:** In accordance with Section 15303(a) of the California Environmental Quality Act (CEQA) Guidelines, projects involving “*new construction or conversion of small structures*,” including one single-family residence in a residential zone, may be found to be exempt from the requirements of CEQA. The project consists of construction of one single-family dwelling on a legal lot of record which is zoned to allow this use. There are no exceptions found within Section 15300.2 that defeat the Exemption. Staff has determined that there is no substantial evidence that the project may have a significant effect on the environment, the project is categorically exempt from the provisions of CEQA, and there is no requirement to prepare an environmental document. Therefore, staff recommends that the Community Development Director accept the Notice of Exemption (Attachment B) attached to the staff report.

7) **Analysis:**

- a) **General Discussion:** In accordance with Section 17-25(C)(1) of the Coastal Zoning Ordinance and the Oxnard Shores Settlement Agreement, construction of the Project is subject to approval of a Coastal Development Permit by the Community Development Director.
- b) **Local Coastal Plan Consistency:** The proposed project’s consistency with the Local Coastal Plan is discussed in the following table:

| POLICY   | DISCUSSION   |
|---|---|
| <b>Local Coastal Policy No. 3</b> (p. III-5): <i>All urban development shall be restricted to the area within the urban-rural boundary, as defined by Map 1 and the Land Use Map.</i>   | The subject property is within an urban area as noted on Map 6 in the Coastal Land Use Plan. Furthermore, the Coastal Land Use Map specifically notes that urban residential uses are concentrated in the Oxnard Shores area (p. II-3). Therefore the Project is consistent with this policy.   |
| <b>Local Coastal Policy No. 6</b> (p. III-10): <i>...only uses permitted in areas designated on the land use map with the Resource Protection Zone.</i>   | The subject property is not in an area that is designated as environmentally sensitive, there is not sensitive habitat or native vegetation on-site, and there are no wetlands in the vicinity of the proposed development. Therefore the Project is consistent with this policy.   |
| <b>Local Coastal Policy No. 39</b> (p. III-24): <i>All applications for grading and building permits and subdivisions shall be reviewed for threats from hazards such as seismic activity, liquefaction, tsunami run-up, seiche, beach erosion, flood, storm wave run-up, and expansive soils. Geologic reports may be required in known hazard areas. Appropriate mitigation measures shall be applied to minimize threats from any</i> | The beachfront property is subject to threats from seismic activity, liquefaction, tsunami run-up, beach erosion, and storm wave run-up. A <i>Coastal Hazard and Wave Run-up Study</i> (GeoSoils, Inc. January 22, 2018) and a Coastal Hazard Report Conformance Letter (GeoSoils, Inc. January 17, 2020) were prepared for the Project. The structure will be built on piles and elevated above the storm wave run-up threat (see Condition of Approval No. 56). The piles will be driven deep enough to address the liquefaction and beach erosion threats. Additionally, the |

|   |   |
|---|---|
| hazards.   | engineering for the structure will be reviewed in accordance with the California Building Code and all recommendations made in the <i>Coastal Hazard and Wave Run-up Study</i> will be incorporated to address potential threats of natural hazards to the maximum amount possible. Additionally, a raised livable area and breakaway wall panels on the ground floor are incorporated into the engineering to mitigate the threat of natural hazards (see Condition of Approval No. 58). Therefore the Project is consistent with this policy.   |
| <b>Local Coastal Policy No. 40</b> (p. III-25): <i>If new development is located within the 100-year flood and storm wave run-up area...it shall be designed and engineered to withstand the effects of the flooding and wave run-up without the use of seaways or other protective structures...Any person developing property within the 100-year flood line shall agree to indemnify and hold the City harmless from any liability or damages resulting from the construction of his development...Any development located on the beach shall be designed to assure lateral access.</i> | The structure will be elevated on the piles at a height sufficient to allow storm waves to run under and around the structure through breakaway panels (see Condition of Approval No. 58). This design prevents the need for protective devices, such as rock or concrete barriers, in the event of a storm with significant wave run-up. Pursuant to the Oxnard Shores Settlement Agreement, the proposed development would not block lateral access along the coastline. The project does not require a protective barrier that would block lateral access.<br><br>Given that every beachfront structure is inherently prone to natural hazards, such as catastrophic storm events and tsunamis, the City of Oxnard requires that the Developer agree to indemnify and hold the City harmless from any liability (see Condition of Approval No. 6). Therefore the Project is consistent with this policy. |
| <b>Local Coastal Policy No. 72</b> (p III-53): <i>Public access to and along the shoreline and the Inland Waterway shall be required as a condition of permit approval for all new developments between the shoreline and the first public roadway inland from the shore, except as provided.....Exceptions for vertical access-ways may be made when adequate vertical access exists nearby (500 feet).</i>   | The subject property is approximately 136 feet south of a 24 foot wide vertical beach access owned by the State Lands Commission known as Parcels "Q" and "R" of Tract No. 4380. Similarly, sufficient access exists along the shoreline, as this lot was established pursuant to the terms of the Oxnard Shores Settlement Agreement. Therefore the Project is consistent with this policy.   |

- c) **Conformance with Coastal Zoning Development Standards:** The proposed project has been evaluated for consistency with applicable development standards of the Beachfront Residential (R-BF) zone, as follows:

| DEVELOPMENT STANDARD | REQUIREMENT | PROPOSED | COMPLY? |
|----------------------|-------------|----------|---------|
|----------------------|-------------|----------|---------|

|                                                              |   |   |     |
|--------------------------------------------------------------|---|---|-----|
| Off-street parking<br>(OCC 16-622(F))                        | Two garage spaces for up to five bedrooms.   | Three garage spaces for five bedrooms.   | Yes |
| Minimum and maximum bottom of structure<br>(OCC 17-25(D)(1)) | The minimum elevation of the bottom of the lowest structural member shall be +14 feet NGVD, or one foot above the calculated maximum wave run-up or wave crest elevation, whichever produces the highest elevation. The maximum elevation of the bottom shall be +17 NGVD. | The bottom of the lowest structural member is +17 feet NGVD, which is consistent with the recommendations found in the <i>Coastal Hazard &amp; Wave Run-up Study</i> produced for the project site by GeoSoils, Inc. (January 22, 2018) and a Coastal Hazard Report Conformance Letter (GeoSoils, Inc January 17, 2020. | Yes |
| Maximum building height<br>(OCC 17-25(D)(2))                 | For lots wider than 33 feet wide, two stories, not to exceed 25 feet from the bottom of the lowest shore parallel horizontal structural member to the highest peak of roof.                                                                                                | Two stories at 25 feet from the bottom of the lowest shore parallel horizontal structural member to the highest peak of the roof.   | Yes |
| Garage floor elevation<br>(OCC 17-25(D)(3))                  | Minimum elevation of +13.0 feet NGVD, and shall be high enough to provide a minimum downward slope of 2% for the driveway surface towards the street.   | Floor elevation of +13.0 feet NGVD, with a downward slope of 4% for the driveway surface towards the street.   | Yes |
| Minimum lot width<br>(OCC 17-25(D)(4))                       | 30 feet   | 40 feet existing   | Yes |
| Front yard setback (seaward/west)<br>(OCC 17-25(D)(5)(b)(i)) | 0 feet - none   | 0 feet - none   | Yes |
| Rear yard setback<br>(OCC 17-25(D)(5)(b)(ii))                | 15 feet to structure with minimum 20 feet to center of garage door   | 16 feet to structure and 20 feet to center of garage door   | Yes |
| Side yard setback<br>(OCC 17-25(D)(6))                       | For lots greater than 33 feet wide: five feet.   | Five feet on both the northern and southern sides.   | Yes |
| Special Requirements<br>(OCC 17-25(E)(2))                    | No fences, walls, or hedges may be permitted as lot enclosures.   | Project does not include fences, walls, or hedges designed as lot enclosures; project includes a wall used for screening the front entry door.   | Yes |

|                                        |                                                                                                   |                                                                                      |     |
|----------------------------------------|---------------------------------------------------------------------------------------------------|--------------------------------------------------------------------------------------|-----|
| Special Requirements (OCC 17-25(E)(3)) | Minimum distance between a garage door and the most parallel rear property line shall be 20 feet. | Project includes a garage door located 20 feet from the rear property line.          | Yes |
| Special Requirements (OCC 17-25(E)(5)) | All dwellings shall be constructed on pilings.                                                    | Proposed dwelling will be constructed on pilings (see Condition of Approval No. 56). | Yes |

- d) Site Design, Circulation and Parking:** The proposed development on the 5,600 square-foot lot has been designed to maximize available space; the proposed residence will be located with a zero setback along the western (front) property line, 16 feet from the eastern (rear) property line, and five feet from each side property line.

The project site will be accessed from a new driveway off Capri Way. The driveway will be constructed of concrete to match the walkway leading to the front entrance. The proposed project will be subject to conditions of approval which require conformance with the approved plans and applicable permits for any future modifications (Condition Nos. 2 and 11).

In accordance with Section 17-49(B) of the Local Coastal Zoning Ordinance, parking will be provided in the proposed 797 square-foot three-car garage.

- e) Building Design:** The proposed five bedroom single-family dwelling features a modern architectural style with an exterior primarily composed of a white color stucco, limestone, and a natural color stained hardwood siding and louvered wood screen. The building is designed with a porch and a deck off the western (seaward) side and two decks off the eastern (street) side. The balconies feature clear glass guard rails and glass handrails. The windows feature minimal black framing, the walls are articulated with natural hardwood siding, select areas are screened with a louvered wood screen, and the breakaway panels are designed with open steel mesh. The use of glass on the west elevation results in a light façade which complements the pattern of the existing beach-facing homes. The building features a flat roof design, with a deck and roof top spa and has a solid white parapet wall around the top of the structure. The use of varying materials, colors, and architectural embellishments make the building complementary to existing development in the vicinity of the project site. A walkway is provided along the south elevation from Capri Way to the front door.
- f) Landscaping and Open Space:** Landscaping is proposed within planter boxes at the front of the property adjacent to the sidewalk on both sides of the driveway. Two *Washingtonia robustas* (Mexican Fan Palm) and groundcover will be planted in the northern landscape area, and a different groundcover will be planted in the southern landscape area. The proposed project will be subject to conditions of approval (Condition Nos. 2 and 23) to require *Washingtonia robusta* be planted. *Washingtonia robusta* is a consistent street tree along Mandalay Beach Road and Capri Way. The project will also be subject to a condition of approval (Condition No. 18) to require the applicant to submit a landscape plan for review and approval with the building permit.

- g) Beach Access:** The subject lot is 136 feet south of a 24-foot wide beach access pathway (Parcel R of Tract 4380) which connects the beach to Capri Way. The subject property contains an eight foot public utility easement along the rear (street side) property line. Since the structure will be constructed on piles and raised above the potential storm wave run-up, there will be no need for protective devices such as rock or concrete barriers which would preclude lateral access along the shore. Similarly, approximately 113 feet of vertical access is provided between the residence and ocean, as this lot was established pursuant to the terms of the Oxnard Shores Settlement Agreement.

**8) Community Workshop and Public Input:**

- a)** For the previously approved project the applicant mailed notices to property owners within the Oxnard Shores Neighborhood regarding a Community Workshop to be held June 18, 2018 to gather public comments. On June 8, 2018, a notice of this meeting was posted on the project site with a brief description and contact information for the case planner and the applicant. During the June 18, 2018 Community Workshop, two interested members of the public were in attendance to ask questions about the proposed project. These questions pertained to the size and design of the proposed residence. During the Community Workshop, no one expressed opposition to the proposed project.
- b)** Given that the proposed project is rescinding and replacing an approved project involving less than 8 percent change to the square footage of the residence and minimal exterior changes, a second Community Workshop was not held; however, public noticing was provided for this Director hearing.


- 9) Appeal Procedure:** In accordance with Section 17-58(I) of the City Code, the Community Development Director's decision may be appealed to the Planning Commission within ten working days following notice of the decision of the Director to the applicant and interested parties. Appeal forms may be obtained from the Planning Division's Office and must be submitted with the appropriate fees before the end of the appeal period. If an appeal to the Planning Commission is not filed within 10 working days of the Community Development Director's decision, the decision of the Community Development Director shall be considered final and a Notice of Final Action shall be filed on the 11th working day with the California Coastal Commission (CCC).

**Attachments:**

- A. Maps (Vicinity, Aerial, Local Coastal Plan, Zoning)
- B. CEQA Notice of Exemption
- C. Reduced Project Plans
- D. Resolution of Approval PZ No. 20-400-01 (Sandefer Residence)
- E. Approved Resolution No. 18-400-02 (Previously Approved Coastal Development Permit)



# Vicinity Map

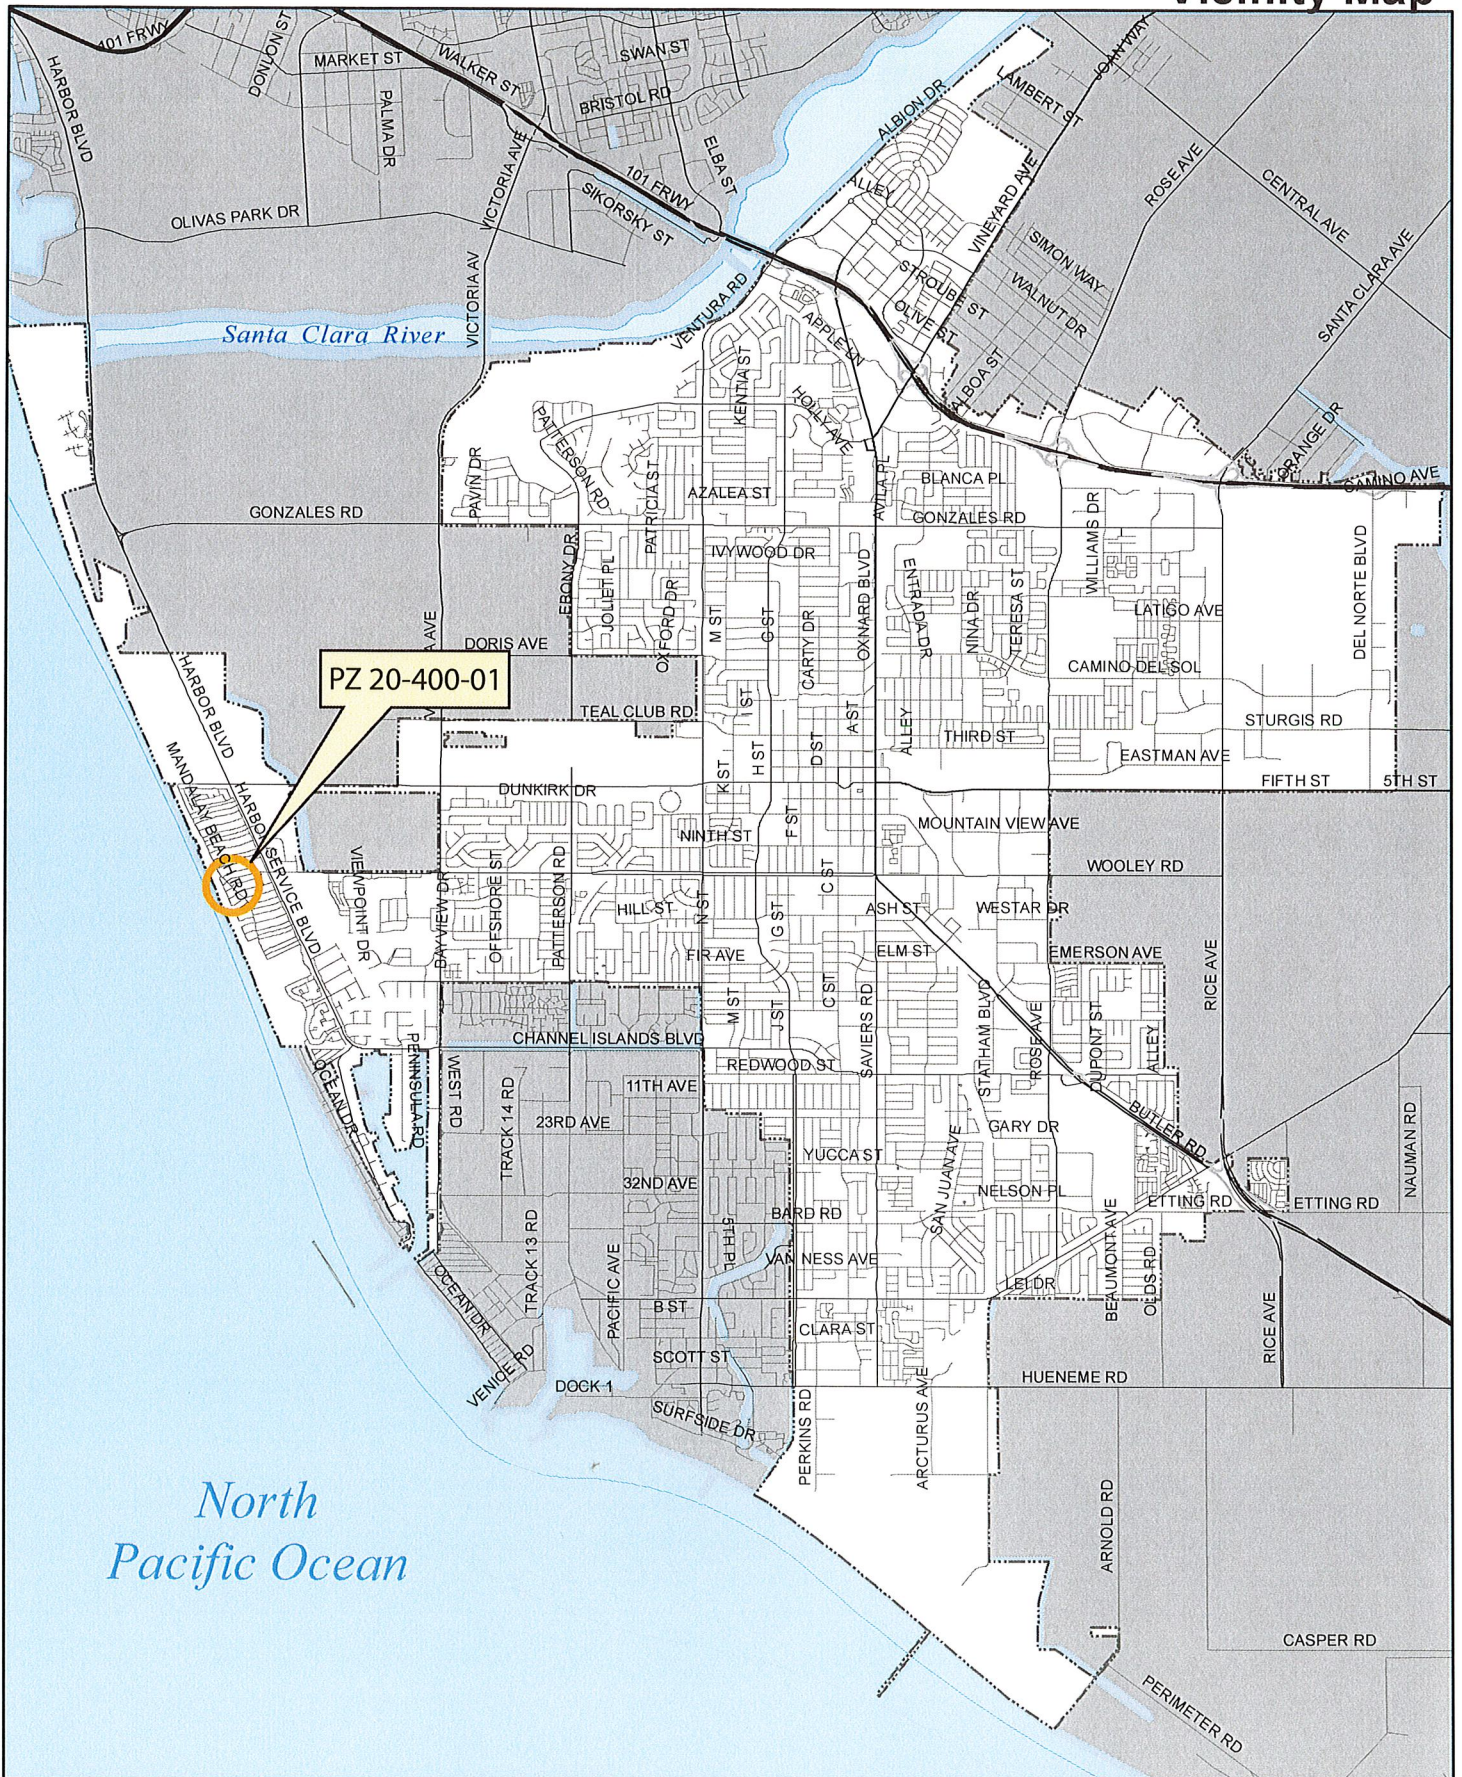




# General Plan Map PZ 20-400-01



April 28, 2020

1:2,400


| Parcels      | CCV | DTN     | ILT | PUE | RM  |
|--------------|-----|---------|-----|-----|-----|
| General Plan | CG  | ESM     | MHP | REC | RMH |
| AC           | CIA | HCI     | OS  | REX | RP  |
| AG           | CN  | HUCNAME | PR  | RH  | SCH |
| BRP          | COF | ICD     | PRK | RHD | VSC |
| CBD          | CR  | IH      | PSP | RL  |     |
| CCM          | DTE | ILM     | PUD | RLM |     |

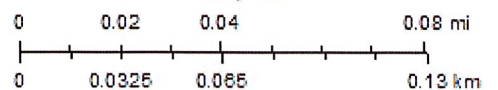

This map is compiled by the City of Oxnard GIS Program, which is developed and operated solely for the convenience of the City. The map is for illustrative purposes only. The City does not warrant the accuracy of this map and no decision involving a risk of injury or economic loss should be made in reliance thereon.




# Zoning Map PZ 20-400-01

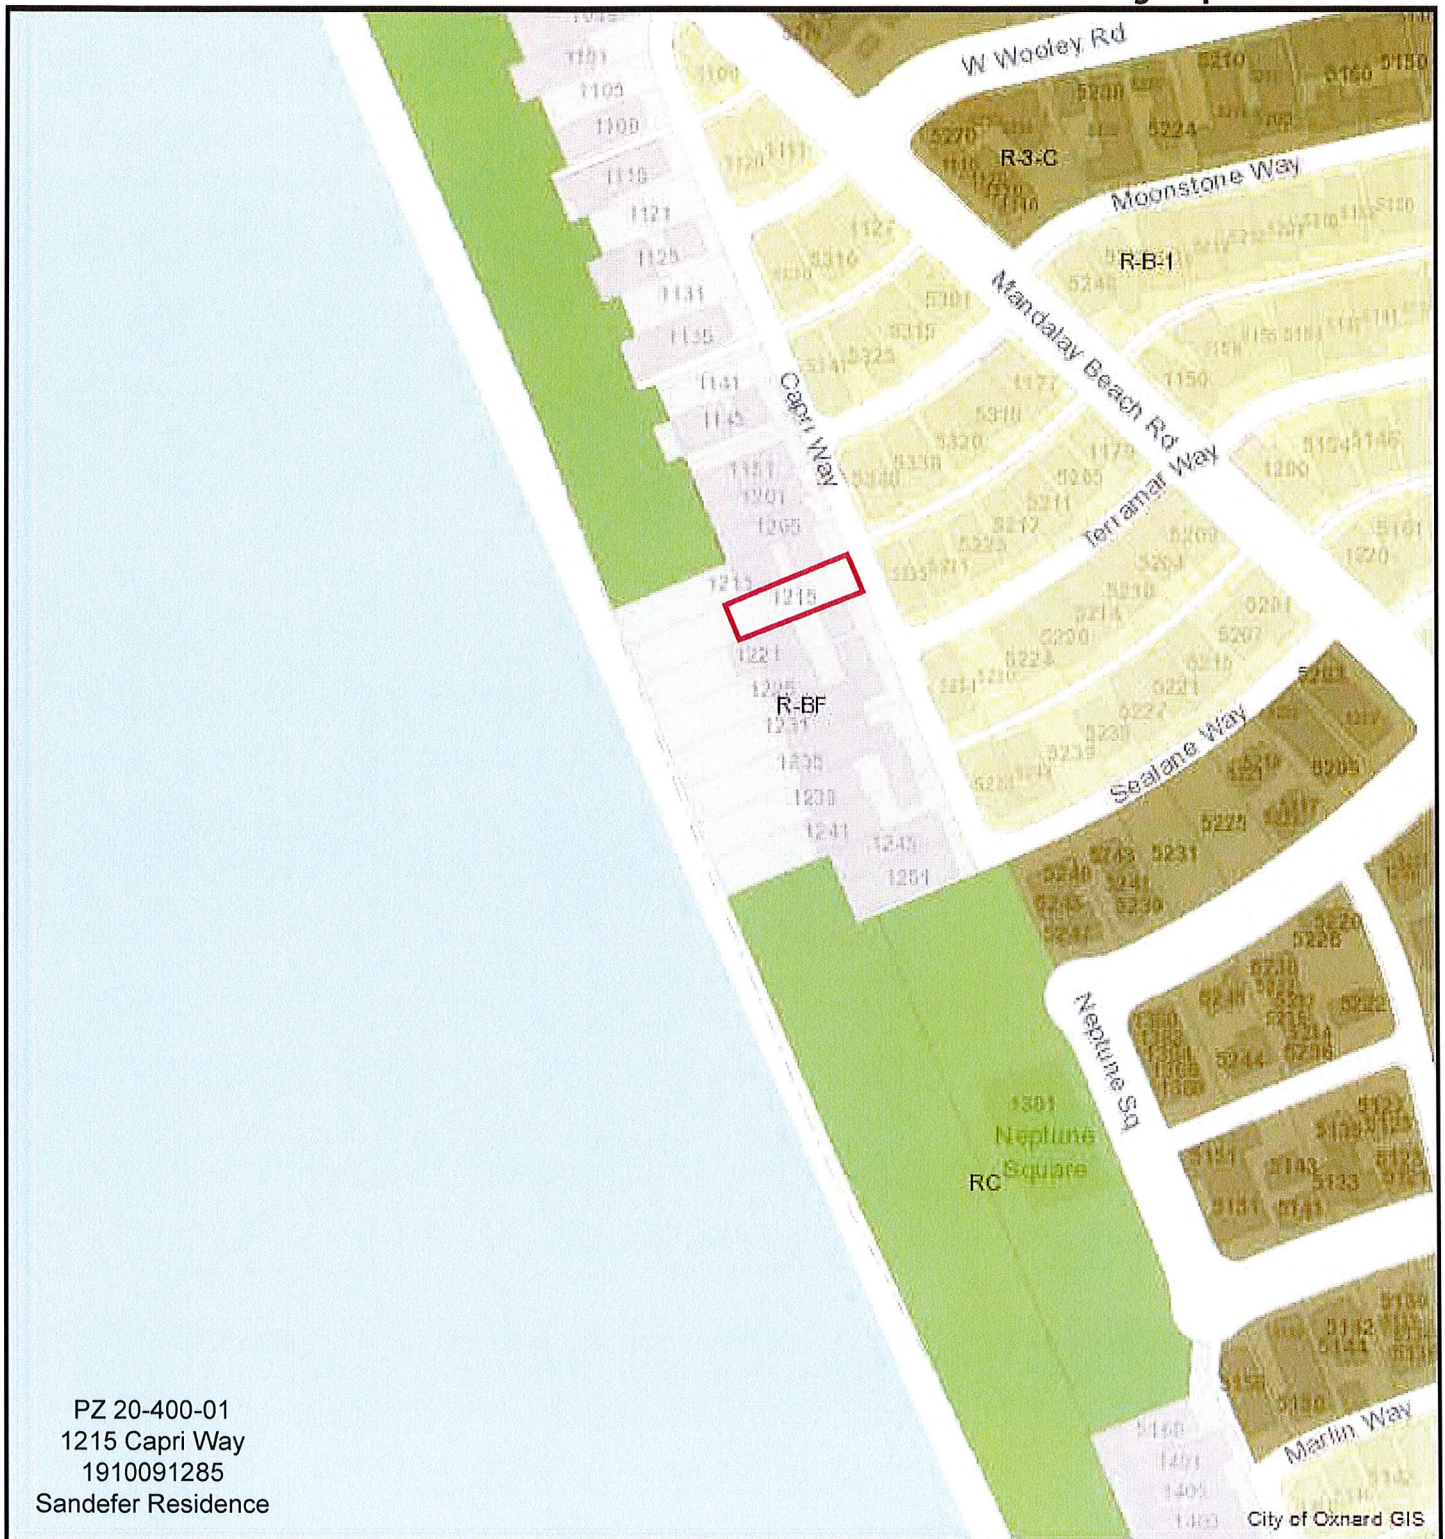

April 28, 2020

Parcels

1:2,400

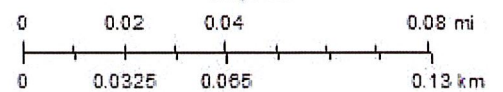

This map is compiled by the City of Oxnard GIS Program, which is developed and operated solely for the convenience of the City. The map is for illustrative purposes only. The City does not warrant the accuracy of this map and no decision involving a risk of injury or economic loss should be made in reliance on the map.





PZ 20-400-01  
1215 Capri Way  
1910091285  
Sandefer Residence



## NOTICE OF CEQA EXEMPTION

**Project Name:** Sandefer Residence

**Project Description:** PZ No. 20-400-01 (Coastal Development Permit) - A request to allow for amendments to a previously approved single-family residence. The previously approved residence consisted of a 4,925 square-foot, two-story, single-family beachfront residence with an attached 864 square-foot three-car garage and 1,386 square feet of deck space. The applicant is currently proposing to construct a 5,284 square-foot, two story, single-family beachfront residence with an attached 797 square-foot three-car garage, 1,095 square feet of deck space and a rooftop spa ("Project"). The Project site is a vacant 5,600 square-foot lot located at 1215 Capri Way within the Oxnard Shores Neighborhood in the Beachfront Residential (R-BF) zoning district. Filed by property owner James Sandefer.

**Finding:** The Planning Division of the Community Development Department of the City of Oxnard has reviewed the above proposed project and found it to be exempt from the provisions of the California Environmental Quality Act (CEQA).

- ☐ Ministerial Project
- ☒ Categorical Exemption
- ☐ Statutory Exemption
- ☐ Emergency Project
- ☐ Quick Disapproval [CEQA Guidelines, 14 Cal. Code of Regs. 15270]
- ☐ No Possibility of Significant Effect [CEQA Guidelines, 14 Cal. Code of Regs. 15061(b)(3)]

**Supporting Reasons:** In accordance with Section 15303(a) of the California Environmental Quality Act (CEQA) Guidelines, projects involving "*new construction or conversion of small structures*," including one single-family residence in a residential zone, may be found to be exempt from the requirements of CEQA. The project consists of construction of one single-family dwelling on a legal lot of record which is zoned to allow this use. There are no exceptions found within Section 15300.2 that defeat the Exemption. The Community Development Director has determined that there is no substantial evidence that the project may have a significant effect on the environment, the project is categorically exempt from the provisions of CEQA, and there is no requirement to prepare an environmental document.

---

(Date)

---

Scott Kolwitz  
Planning & Environmental Services Manager

**SANDEFER RESIDENCE**  
1215 CAPRI WAY, LOT 57  
OXNARD, CA 93035  
APN 191-0-091-045



**FRONT ELEVATION**



**REAR ELEVATION**

| REVISIONS |      |
|-----------|------|
| NO.       | DATE |
| 1         | N/A  |
| 2         | N/A  |
| 3         | N/A  |
| 4         | N/A  |

**MARTHA PICCIOTTI ARCHITECT**  
LICENSE # C18513  
404 NORTH CATALINA STREET  
VENTURA, CA. 93001  
TEL: (805) 641-3221  
EMAIL: mpicciotti@charter.net

PROJECT NO:

**SANDEFER RESIDENCE**  
FOR: JIM SANDEFER  
1215 CAPRI WAY, LOT 57  
OXNARD, CA 93035

**COVER SHEET**

DRAWN BY: JM  
DATE: 10/14/19  
SHEET:

DATE: 10/14/19

DATE: 10/14/19

A0.1

**PROJECT CONTACTS**

|   |   |   |   |   |   |
|---|---|---|---|---|---|
| <b>ARCHITECT</b><br>MARTHA PICCIOTTI<br>PICCIOTTI DESIGN<br>404 N. CATALINA ST.<br>VENTURA, CA. 93001<br>(805) 641-3221 PHONE<br>mpdesign@charter.net E MAIL | <b>STRUCTURAL ENGINEERING</b><br>ERIC MCCULLUM<br>MCCULLUM ENGINEERING<br>727 2ND STREET SUITE 104<br>HERMOSA BEACH, CA 90254<br>(310) 944-0898 PHONE<br>(310) 545-5423 FAX<br>emengineering@verizon.net E MAIL | <b>SOILS ENGINEERING</b><br>HEATHCOTE GEOTECHNICAL<br>1884 EASTMAN, SUITE 105<br>VENTURA, CA 93003<br>(805) 644-9978 PHONE<br>(805) 644-9906 FAX<br>heathcotem76@gmail.com E MAIL | <b>WAVE RUN-UP STUDY</b><br>DAVID SKELLY<br>GEO SOILS INC.<br>5741 PALMER WAY, SUITE D<br>CARLSBAD, CA 92010<br>(760) 438-3155 PHONE<br>dskelly@geosoilsinc.com<br>dskelly@geosoilsinc.com | <b>DRAFTING &amp; TITLE 24</b><br>JMC & DESIGN<br>544 CORONADO ST<br>VENTURA, CA 93001<br>(805) 766-5833 PHONE<br>jim805martin@gmail.com EMAIL | <b>OWNER &amp; BUILDER</b><br>JIM SANDEFER CONSTRUCTION<br>5450 RALSTON STREET #105B<br>VENTURA, CA 93003<br>(805) 207-4894<br>SANDEFER@GMAIL.COM |
|---|---|---|---|---|---|








**NOTE:**  
ALL DIMENSIONS ARE TO FRAMING, U.N.O.

|                |
|----------------|
| DRAWN BY: JRM  |
| DATE: 10/14/19 |
| PROJECT:       |

## A2.1



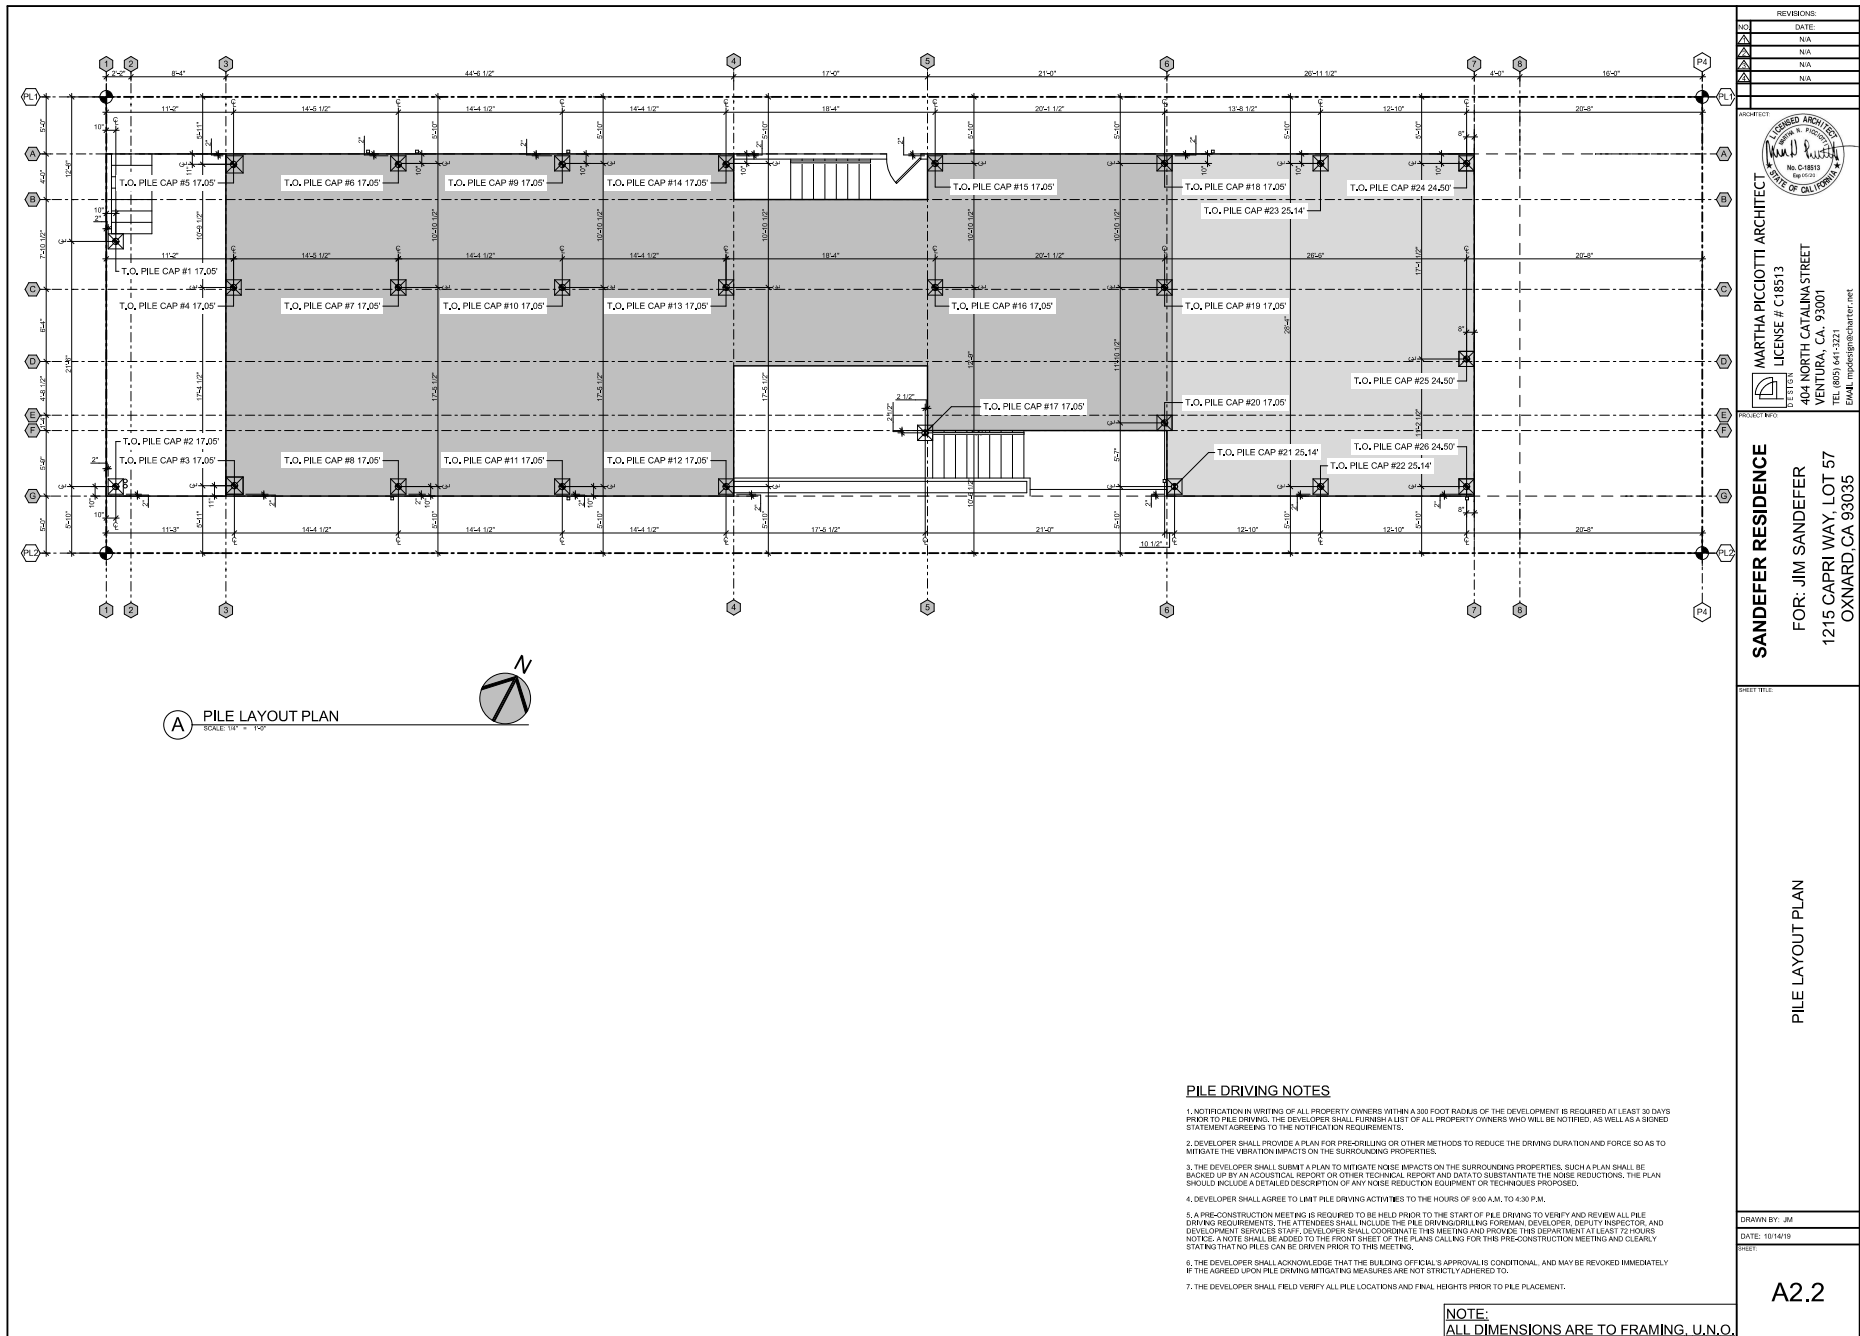

| REVISIONS |      |
|-----------|------|
| NO.       | DATE |
| 1         | N/A  |
| 2         | N/A  |
| 3         | N/A  |
| 4         | N/A  |


**MARTHA PICCIOTTI ARCHITECT**  
LICENSE # C18513  
404 NORTH CATALINA STREET  
VENTURA, CA. 93001  
TEL. (805) 641-3321  
EMAIL: mpicciottiarchitect.net


**SANDEFER RESIDENCE**  
FOR: JIM SANDEFER  
1215 CAPRI WAY, LOT 57  
OXNARD, CA 93035

**PILE LAYOUT PLAN**


DRAWN BY: JM  
DATE: 10/14/19

**A2.2**

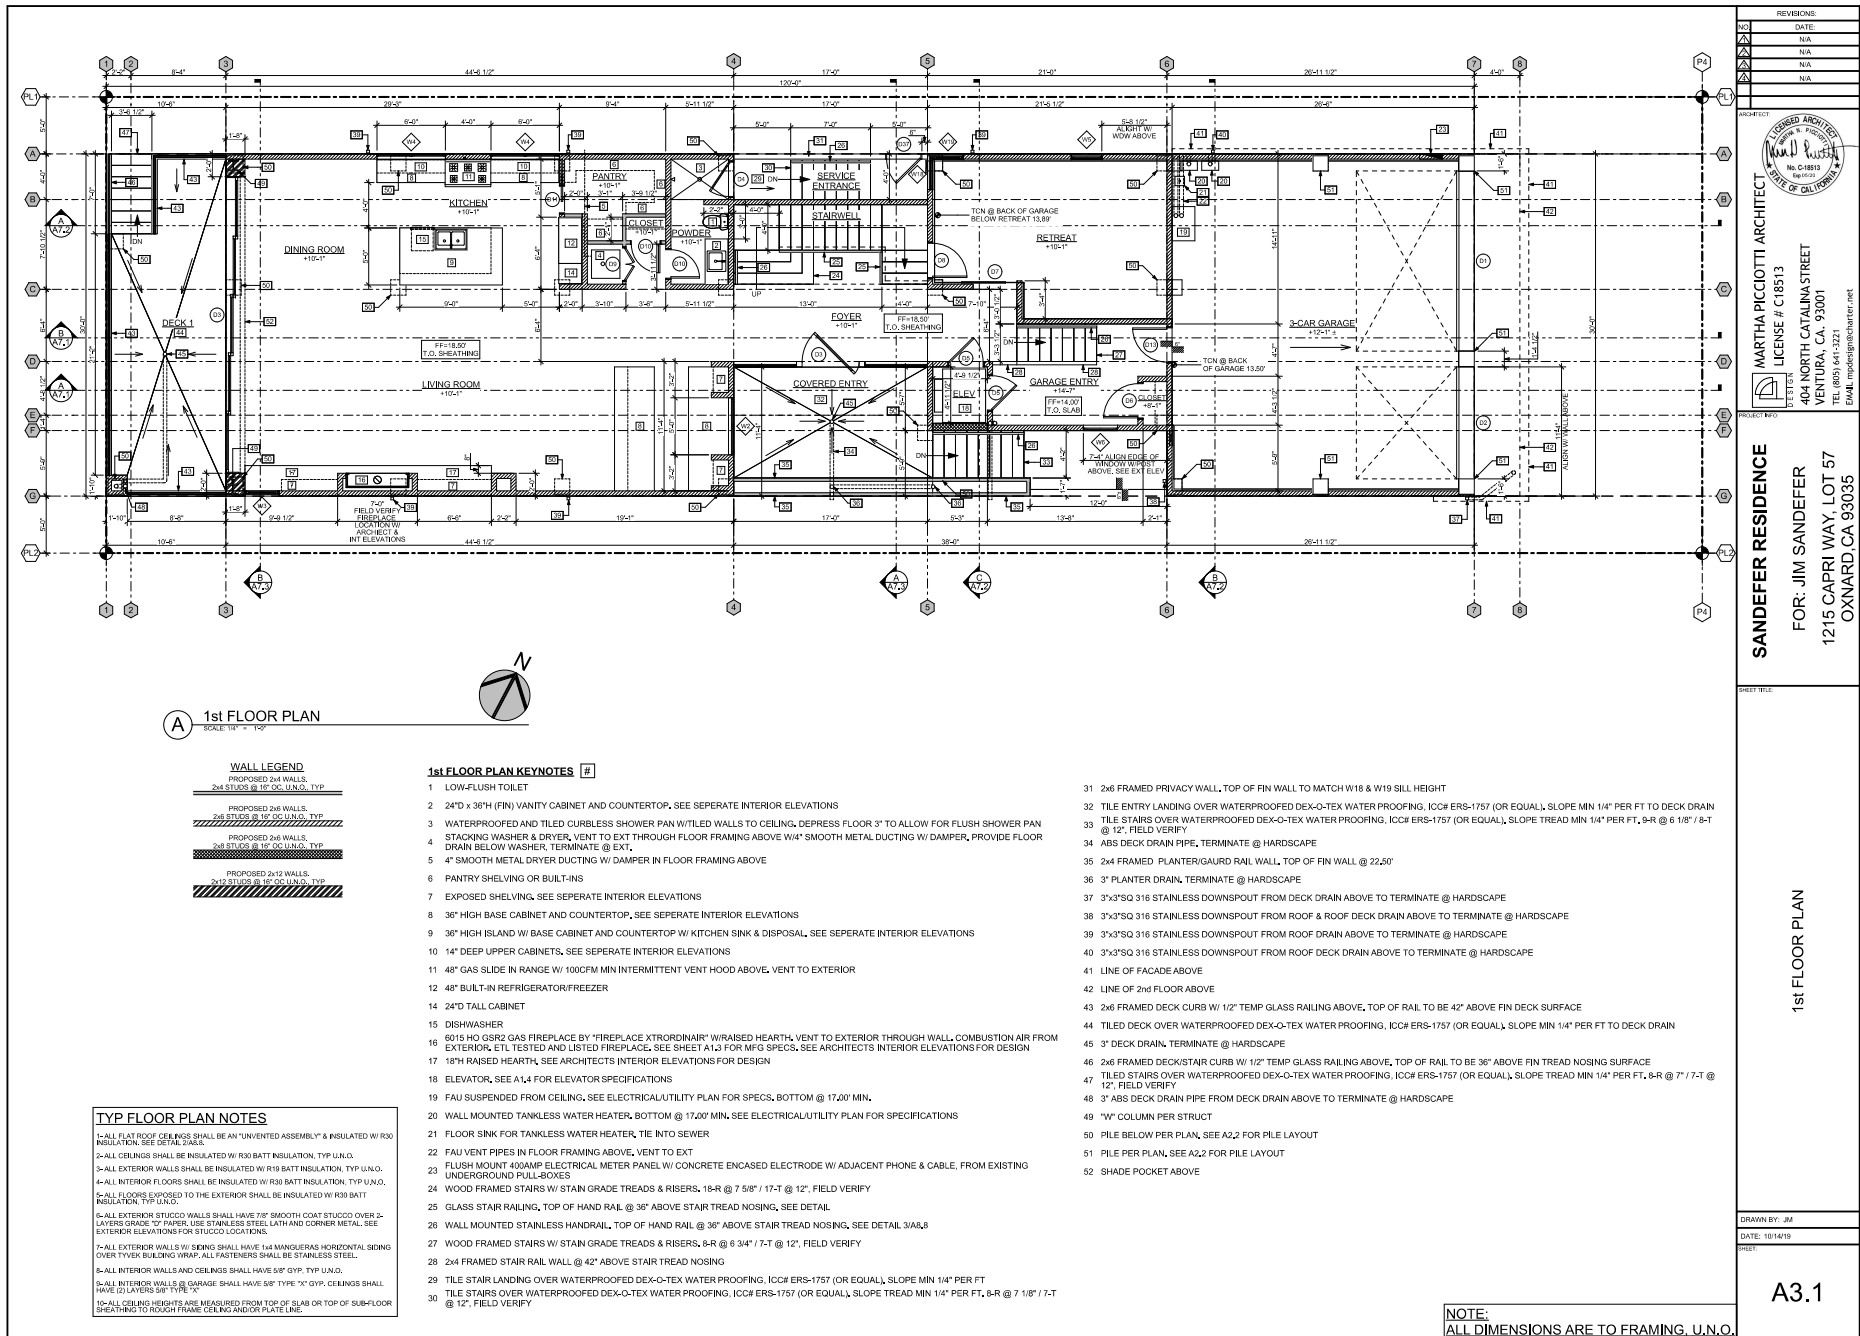

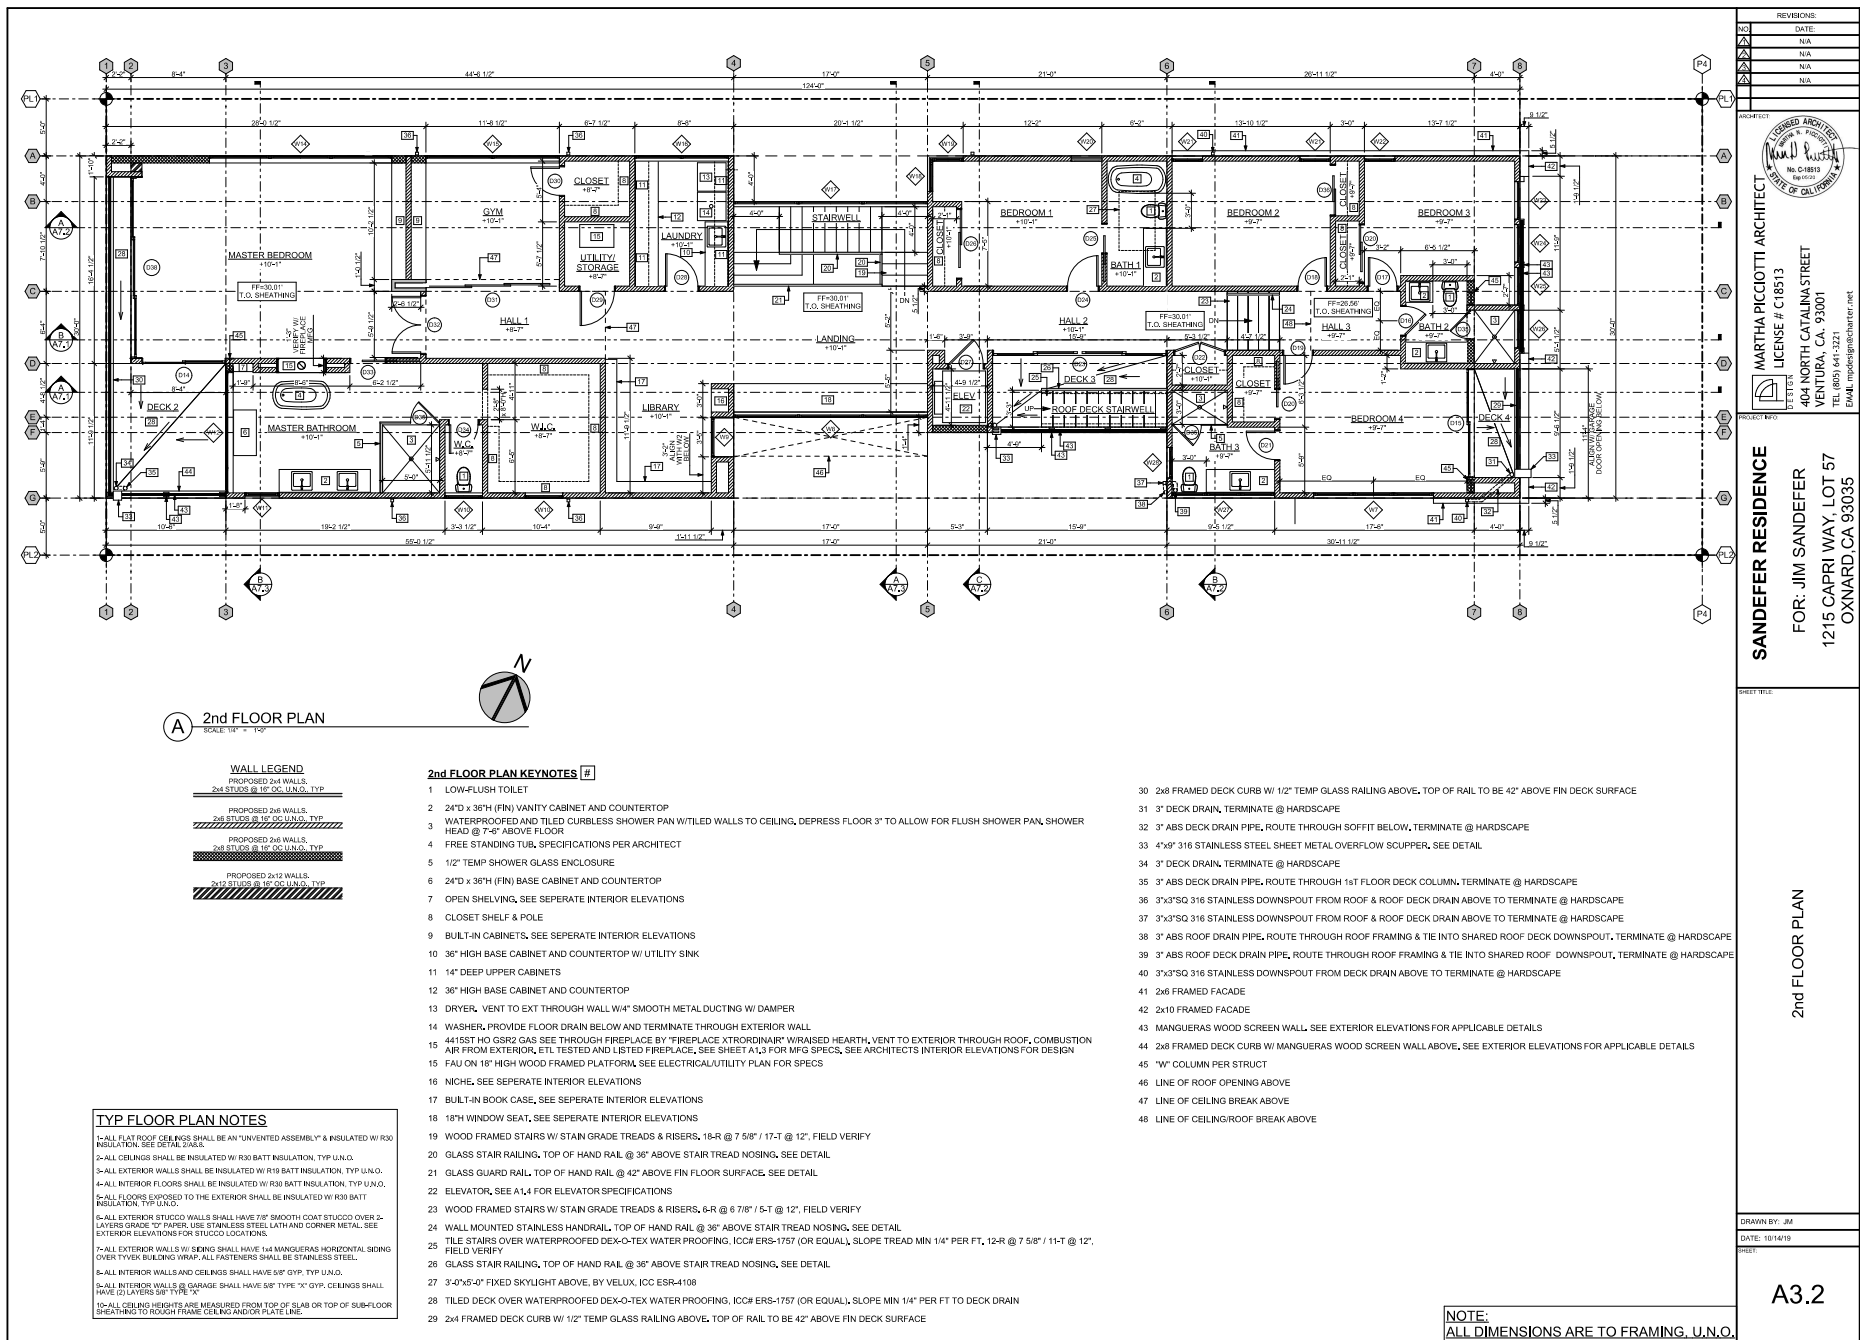



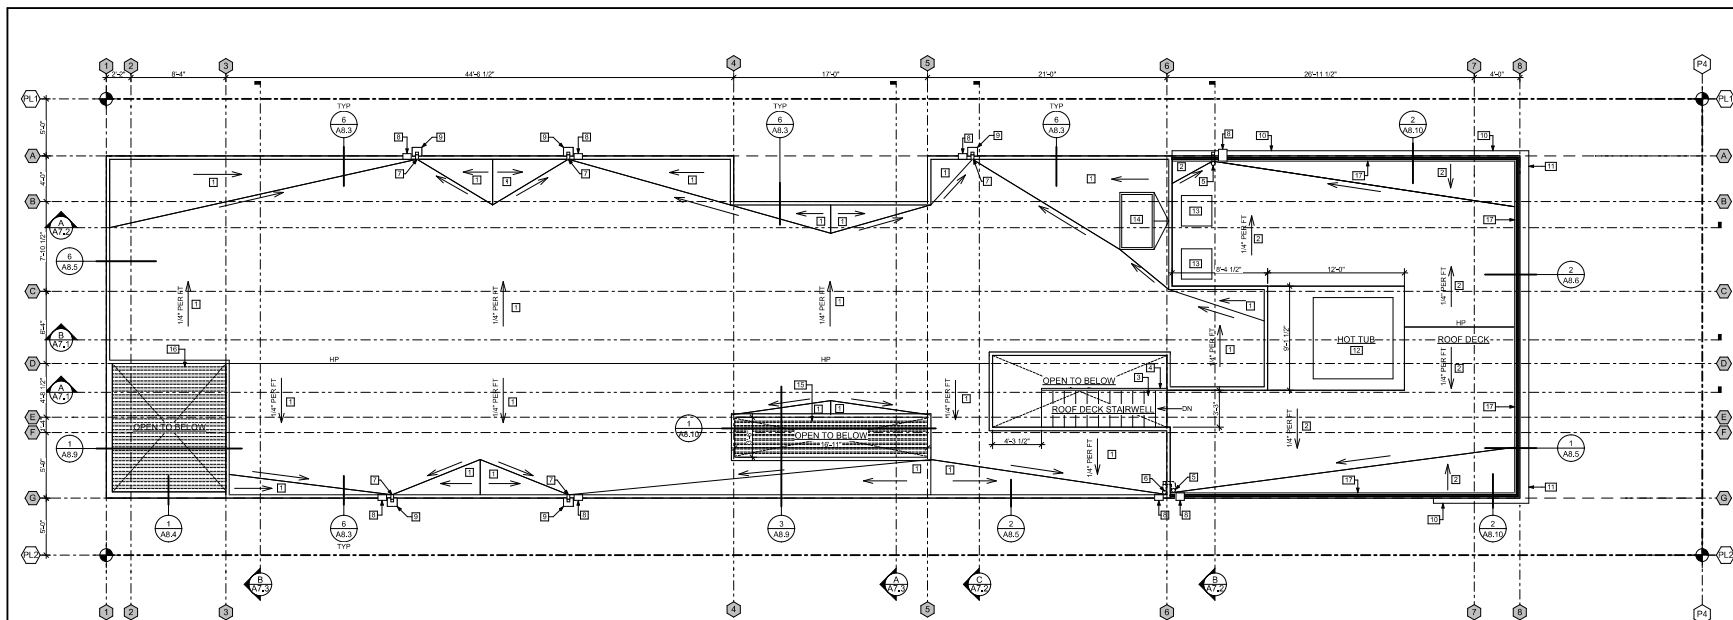

**A ROOF & ROOF DECK PLAN**  
SCALE: 1/8" = 1'-0"

**TYP ROOF PLAN NOTES**

1. ALL FLAT ROOFS SHALL HAVE CLASS "A" SARNAFIL ROOFING MEMBRANE (ICCF ESR-1157) OVER 1/4" DENSEDECK BOARD, SLOPE ROOF 1/4" PER FT MIN TO ROOF DRAINS/SCUPPERS.
2. ALL ROOF DECKS SHALL HAVE TILE OVER WATERPROOFED DEX-O-TEX WATERPROOFING, ICCF ERS-1757 (OR EQUAL), SLOPE MIN 1/4" PER FT TO DECK DRAINS. ALL VAULTED CEILING SHALL BE AN "UNVENTED ASSEMBLY" & INSULATED W/ R-30 INSULATION, SEE DETAIL 2/A8.5.
3. ALL FLAT ROOF CEILING SHALL BE AN "UNVENTED ASSEMBLY" & INSULATED W/ R-30 INSULATION, SEE DETAIL 2/A8.5.
4. ALL STUCCO PARAPET WALLS/SCUPPER WALLS SHALL HAVE TYP SMOOTH COAT STUCCO OVER 3-LAYERS GRADE "1" PAPER, USE STAINLESS STEEL LATH AND CORNER METAL, SEE EXTERIOR ELEVATIONS FOR STUCCO LOCATIONS.
5. ALL FASCIA, TRIMS AND BELL-BOARDS SHALL BE PAINTED TRIM, USE "BORAL" (TRUEXTERIOR TRIM), (SOLID OR BUILT-UP TO OBTAIN CALL-OUT DETAIL DIMENSIONS).
6. ALL ROOF DRAINAGE SHALL BE COLLECTED VIA ROOF DRAINS OR 316 STAINLESS STEEL SHEET METAL SCUPPERS AND LEADER HEADS, DOWNSPOUTS TO DISCHARGE @ HARDSCAPE, DIRECT FLOW TO LANDSCAPING AND PUBLIC RIGHT-OF-WAY.

**ROOF PLAN KEYNOTES** #

1. CLASS "A" SARNAFIL ROOFING MEMBRANE (ICCF ESR-1157) OVER 1/4" DENSEDECK BOARD, SLOPE ROOF 1/4" PER FT MIN TO ROOF DRAINS/SCUPPERS
2. TILED DECK OVER WATERPROOFED DEX-O-TEX WATERPROOFING, ICCF ERS-1757 (OR EQUAL), SLOPE MIN 1/4" PER FT TO DECK DRAIN
3. TILE STAIRS OVER WATERPROOFED DEX-O-TEX WATERPROOFING, ICCF ERS-1757 (OR EQUAL), SLOPE TREAD MIN 1/4" PER FT, 12-R @ 7 5/8" / 11-T @ 12", FIELD VERIFY
4. GLASS STAIR RAILING, TOP OF HAND RAIL @ 36" ABOVE STAIR TREAD NOSING, SEE DETAIL.
5. 4" DECK DRAIN, DIRECT FLOW TO DOWNSPOUT & TERMINATE @ HARDSCAPE
6. 4" ROOF DRAIN, DIRECT FLOW TO DOWNSPOUT & TERMINATE @ HARDSCAPE
7. 4"x4" 316 STAINLESS STEEL SHEET METAL ROOF DRAIN SCUPPER, DIRECT FLOW TO LEADER HEAD & DOWNSPOUT AND TERMINATE @ HARDSCAPE
8. 4"x8" 316 STAINLESS STEEL SHEET METAL OVERFLOW SCUPPER, SEE DETAIL.
9. 316 STAINLESS STEEL SHEET METAL LEADER HEAD, SEE DETAIL.
10. 2x6 FRAMED FACADE, SEE FRONT EXTERIOR ELEVATION FOR HEIGHT
11. 2x10 FRAMED FACADE, SEE FRONT EXTERIOR ELEVATION FOR HEIGHT
12. 4"x8" COPPER OVERFLOW SCUPPER, SEE DETAIL 1/A8.3
13. 32" HIGH HOT TUB AND WOOD FRAMED HOT TUB DECK, PER ARCHITECT'S SPECIFICATIONS
14. 3'-0"x5'-0" FIXED SKYLIGHT ABOVE, BY VELUX, ICC ESR-4108
15. 2x6 MANGUERAS SHADE BARS @ 5' OC (EQUALLY SPACED), SEE APPLICABLE DETAILS
16. 4x6 MANGUERAS SHADE BARS @ 7' OC (EQUALLY SPACED), SEE APPLICABLE DETAILS
17. 2x6 FRAMED DECK RAIL WALL W/ 1/2" TEMP GLASS RAILING ABOVE, TOP OF RAIL TO BE 42" ABOVE FIN DECK SURFACE, SEE FRONT ELEVATION FOR RAIL WALL HEIGHT
18. AC CONDENSERS, SEE ELECTRICAL/UTILITY PLAN


**NOTE:**  
ALL DIMENSIONS ARE TO FRAMING, U.N.O.

| REVISIONS |      |
|-----------|------|
| NO.       | DATE |
| 1         | N/A  |
| 2         | N/A  |
| 3         | N/A  |
| 4         | N/A  |


  

|   |  |
|---|--|
| <b>MARTHA PICCIOTTI ARCHITECT</b><br>LICENSE # C18513<br>404 NORTH CATALINA STREET<br>VENTURA, CA 93001<br>TEL (805) 641-3321<br>EMAIL: mpicciotti@marthapicciotti.com |  |
| <b>SANDEFER RESIDENCE</b><br>FOR: JIM SANDEFER<br>1215 CAPRI WAY, LOT 57<br>OXNARD, CA 93035                                                                           |  |
| SHEET TITLE: <b>ROOF &amp; ROOF DECK PLAN</b>   |  |
| DRAWN BY: JM<br>DATE: 10/14/19<br>PREP:   |  |


**A4.1**

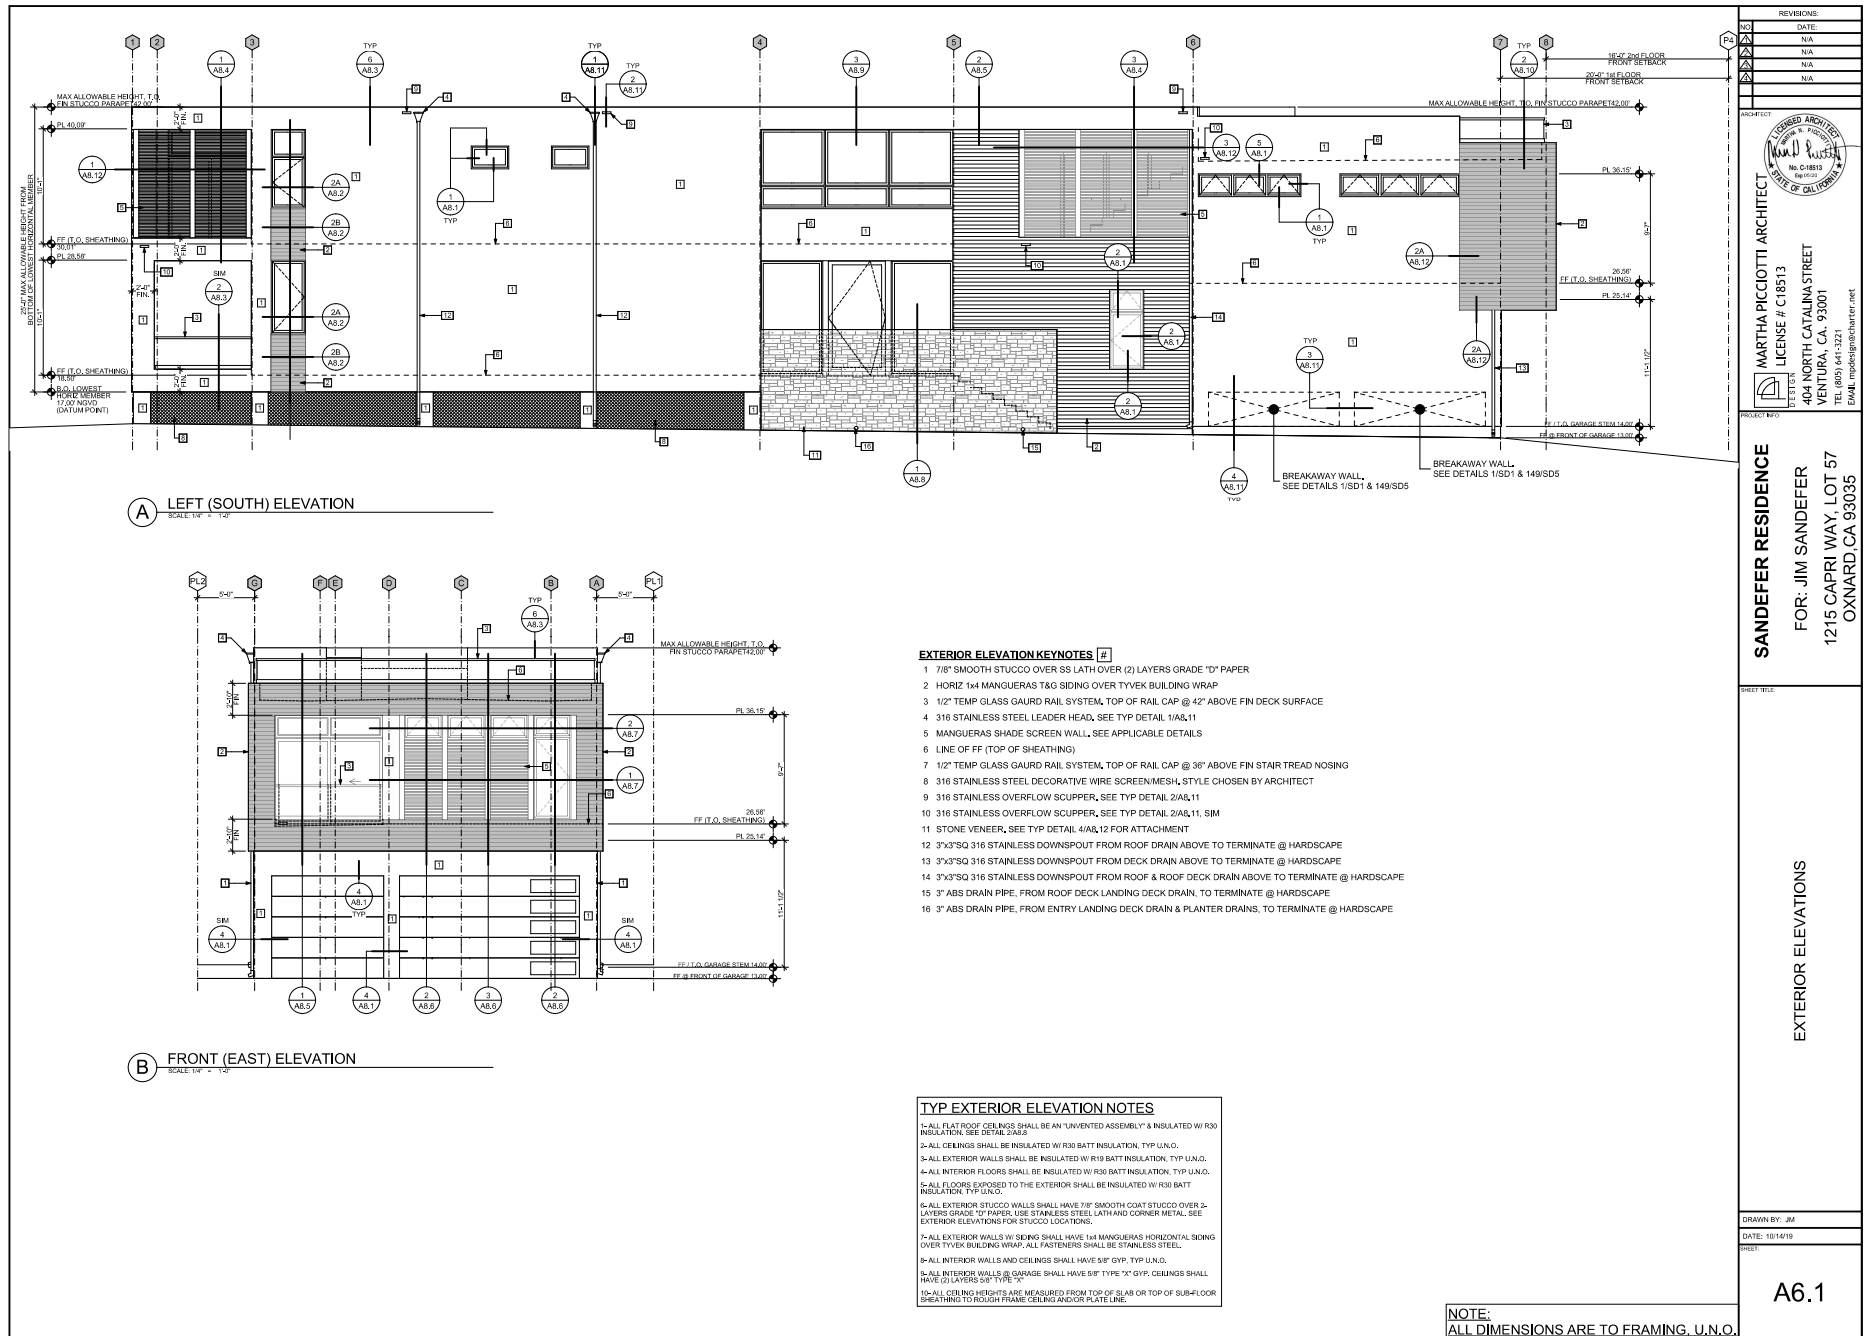

A6.1

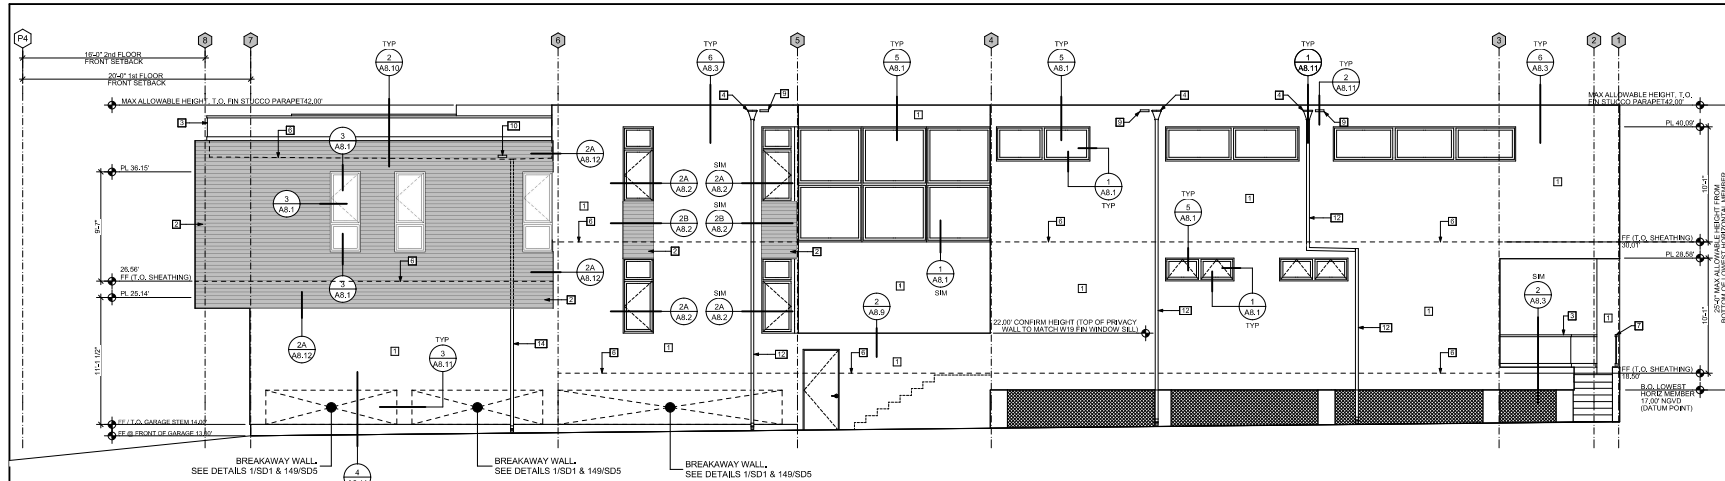

**A RIGHT (NORTH) ELEVATION**  
SCALE: 1/4" = 1'-0"

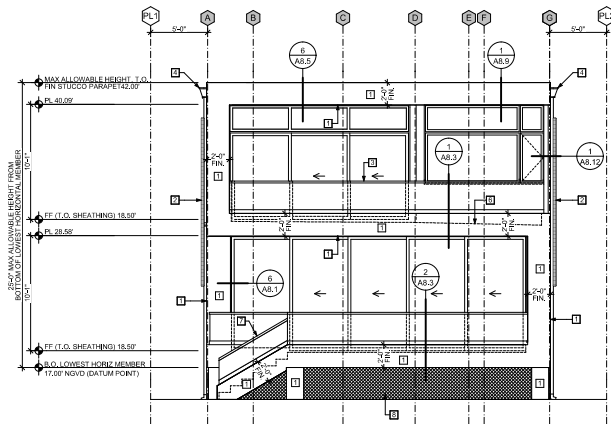

**B REAR (WEST) ELEVATION**  
SCALE: 1/4" = 1'-0"

#### EXTERIOR ELEVATION KEYNOTES #

- 7/8" SMOOTH STUCCO OVER SS LATH OVER (2) LAYERS GRADE "D" PAPER
- HORIZ 1x4 MANGUERAS TAG SIDING OVER TYVEK BUILDING WRAP
- 1/2" TEMP GLASS GAUARD RAIL SYSTEM, TOP OF RAIL CAP @ 42" ABOVE FIN DECK SURFACE
- 3/16" STAINLESS STEEL LEADER HEAD, SEE TYP DETAIL 1/A&11
- MANGUERAS SHADE SCREEN WALL, SEE APPLICABLE DETAILS
- LINE OF FF (TOP OF SHEATHING)
- 1/2" TEMP GLASS GAUARD RAIL SYSTEM, TOP OF RAIL CAP @ 36" ABOVE FIN STAIR TREAD NOSING
- 3/16" STAINLESS STEEL DECORATIVE WIRE SCREEN MESH, STYLE CHOSEN BY ARCHITECT
- 3/16" STAINLESS OVERFLOW SCUPPER, SEE TYP DETAIL 2/A&11
- 3/16" STAINLESS OVERFLOW SCUPPER, SEE TYP DETAIL 2/A&11, SIM
- STONE VENEER, SEE TYP DETAIL 4/A&12 FOR ATTACHMENT
- 3"x3" SQ 3/16" STAINLESS DOWNSPOUT FROM ROOF DRAIN ABOVE TO TERMINATE @ HARDSCAPE
- 3"x3" SQ 3/16" STAINLESS DOWNSPOUT FROM DECK DRAIN ABOVE TO TERMINATE @ HARDSCAPE
- 3"x3" SQ 3/16" STAINLESS DOWNSPOUT FROM ROOF & ROOF DECK DRAIN ABOVE TO TERMINATE @ HARDSCAPE
- 3" ABS DRAIN PIPE, FROM ROOF DECK LANDING DECK DRAIN, TO TERMINATE @ HARDSCAPE
- 3" ABS DRAIN PIPE, FROM ENTRY LANDING DECK DRAIN & PLANTER DRAINS, TO TERMINATE @ HARDSCAPE

#### TYP EXTERIOR ELEVATION NOTES

- ALL FLAT ROOF CEILING SHALL BE AN "UNVENTED ASSEMBLY" & INSULATED W/ R30 INSULATION, SEE DETAIL 2/A&12
- ALL CEILINGS SHALL BE INSULATED W/ R30 BATT INSULATION, TYP UNO.
- ALL EXTERIOR WALLS SHALL BE INSULATED W/ R19 BATT INSULATION, TYP UNO.
- ALL INTERIOR FLOORS SHALL BE INSULATED W/ R30 BATT INSULATION, TYP UNO.
- ALL FLOORS EXPOSED TO THE EXTERIOR SHALL BE INSULATED W/ R30 BATT INSULATION, TYP UNO.
- ALL EXTERIOR STUCCO WALLS SHALL HAVE 7/8" SMOOTH COAT STUCCO OVER 3 LAYERS GRADE "D" PAPER, USE STAINLESS STEEL LATH AND CORNER METAL, SEE EXTERIOR ELEVATIONS FOR STUCCO LOCATIONS.
- ALL EXTERIOR WALLS W/ SIDING SHALL HAVE 1x4 MANGUERAS HORIZONTAL SIDING OVER TYVEK BUILDING WRAP, ALL FASTENERS SHALL BE STAINLESS STEEL.
- ALL INTERIOR WALLS AND CEILINGS SHALL HAVE 5/8" GYP, TYP UNO.
- ALL INTERIOR WALLS @ GARAGE SHALL HAVE 5/8" TYPE "X" GYP, CEILINGS SHALL HAVE (2) LAYERS 5/8" TYPE "X"
- ALL CEILING HEIGHTS ARE MEASURED FROM TOP OF SLAB OR TOP OF SUB-FLOOR SHEATHING TO ROUGH FRAME CEILING AND/OR PLATE LINE.

NOTE:  
ALL DIMENSIONS ARE TO FRAMING, U.N.O.


| REVISIONS |      |
|-----------|------|
| NO.       | DATE |
| 1         | N/A  |
| 2         | N/A  |
| 3         | N/A  |
| 4         | N/A  |


|   |  |
|---|--|
| <b>MARTHA PICCIOTTI ARCHITECT</b><br>LICENSE # C18513<br>404 NORTH CATALINA STREET<br>VENTURA, CA. 93001<br>TEL: (805) 641-3221<br>EMAIL: mpicciottiarchitect.net |  |
| <b>SANDEFER RESIDENCE</b><br>FOR: JIM SANDEFER<br>1215 CAPRI WAY, LOT 57<br>OXNARD, CA 93035                                                                      |  |
| SHEET TITLE:<br><b>EXTERIOR ELEVATIONS</b>   |  |
| DRAWN BY: JM<br>DATE: 10/14/19<br>REVISIONS:   |  |

A6.2



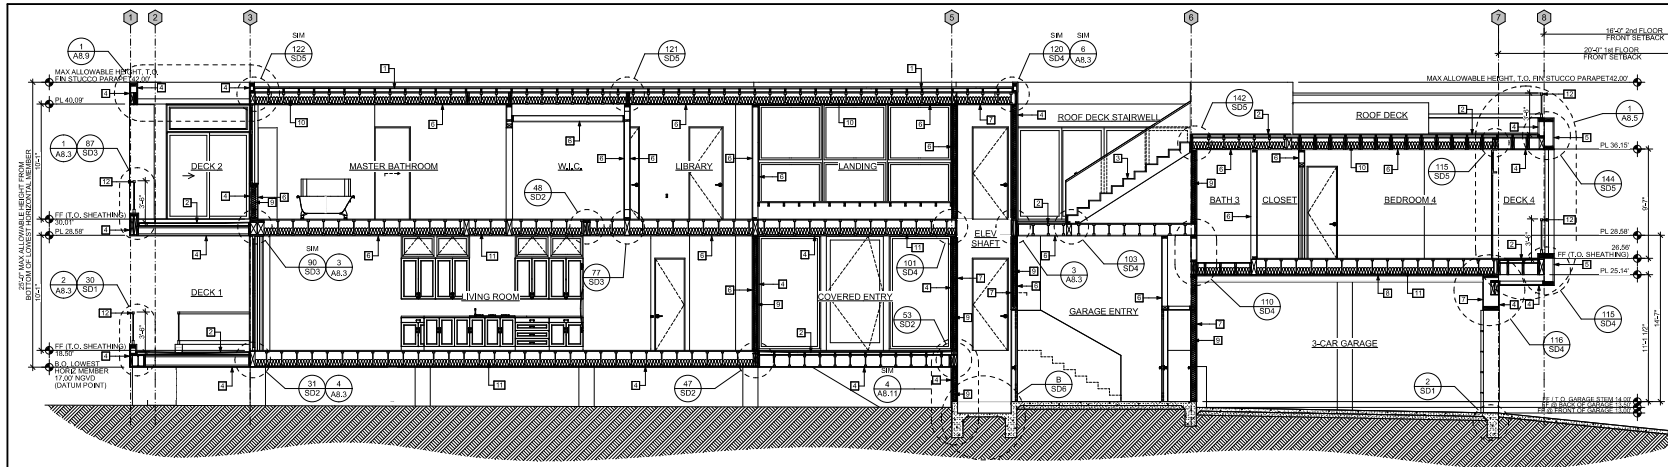

**A SECTION 1**  
SCALE: 1/8" = 1'-0"

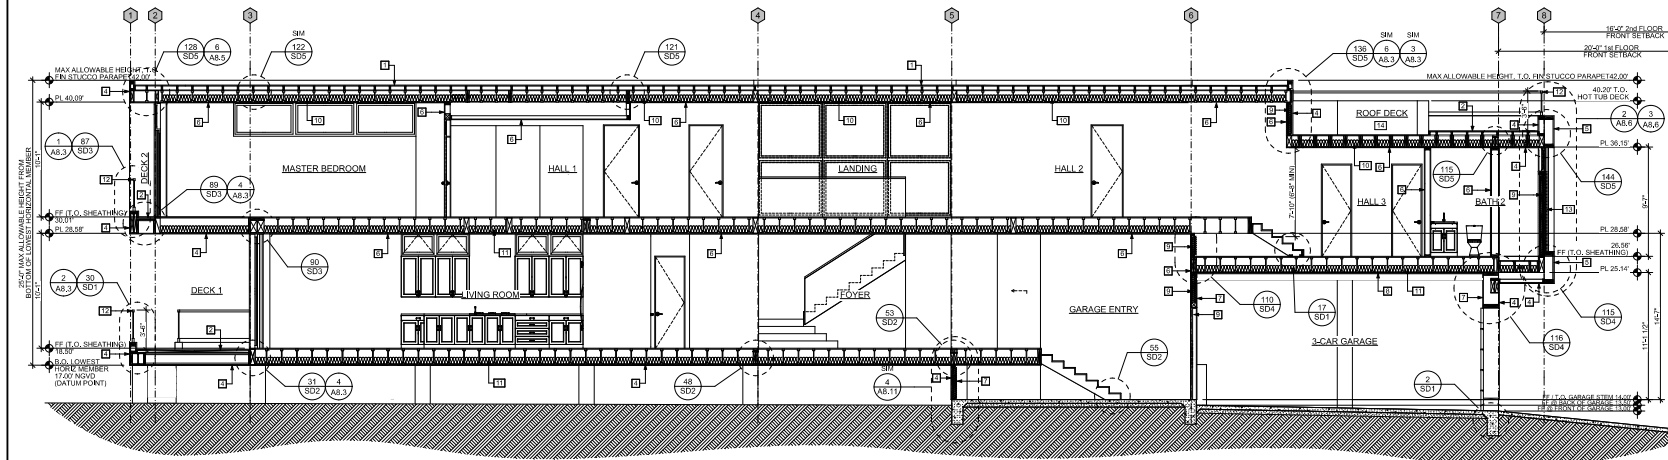

**B SECTION 2**  
SCALE: 1/8" = 1'-0"

**SECTION KEYNOTES**

1. CLASS "A" SARNAFIL ROOFING MEMBRANE (ICCF ESR-1157) OVER 1/4" DENSEDECK BOARD, SLOPE MIN 1/4" PER FT, TYP
2. TILED DECK (WHERE OCCURS) OVER DEX-O-TEX WATER PROOFING, ICC# ERS-1757 (OR EQUAL), SLOPE TO DRAINS MIN 1/4" PER FT, SLOPE PER PLAN
3. TILE STAIRS OVER WATERPROOFED DEX-O-TEX WATER PROOFING, ICC# ERS-1757 (OR EQUAL), SLOPE TREAD MIN 1/4" PER FT, 12-R / 11-T @ 12", FIELD VERIFY
4. 7/8" SMOOTH STUCCO OVER SS LATH OVER (2) LAYERS GRADE "D" PAPER
5. HORIZ 1x4 MANGUERAS T&G SIDING OVER TYVEK BUILDING WRAP
6. 5/8" GYP, TYP @ ALL INTERIOR WALLS AND FLAT CEILINGS UNL.O.
7. 5/8" TYPE "X" GYP, TYP @ GARAGE WALLS, ELEVATOR SHAFT WALLS & CEILING AND IN STAIR CLOSET WALLS & CEILING
8. 5/8" TYPE "X" GYP, TYP @ GARAGE WALLS & ELEVATOR SHAFT
9. (2) LAYERS 5/8" TYPE "X" GYP, TYP @ GARAGE CEILING
10. R19 BATT INSULATION, TYP @ ALL EXT WALLS UNL.O.
11. R30 SPRAY FOAM INSULATION, TYP @ ALL FLAT ROOF/ROOF DECK CEILINGS, SEE DETAIL 2/A&B
12. R30 BATT INSULATION, TYP @ ALL FLOORS
13. 1/2" TEMP GLASS GAURD RAIL SYSTEM, TOP OF RAIL CAP @ 42" ABOVE FIN DECK SURFACE
14. MANGUERAS SCREEN WALL, SEE APPLICABLE DETAILS
15. HOT TUB PER OWNERS SPECIFICATIONS, PROVIDE ROOF DRAIN BELOW HOT TUB
16. 1/2" TEMP GLASS GAURD RAIL SYSTEM, TOP OF RAIL CAP @ 36" ABOVE FIN STAIR TREAD NOSING
17. 3'-0"x5'-0" FIXED SKYLIGHT ABOVE, BY VELUX, ICC ESR-4108
18. TILE STAIRS OVER WATERPROOFED DEX-O-TEX WATER PROOFING, ICC# ERS-1757 (OR EQUAL), SLOPE TREAD MIN 1/4" PER FT, 9-R @ 6 1/8" / 8-T @ 12", FIELD VERIFY

**TYP SECTION NOTES**

1. ALL FLAT ROOF CEILINGS SHALL BE AN "UNVENTED ASSEMBLY" & INSULATED W/ R30 INSULATION. SEE DETAIL 2/A&B
2. ALL CEILINGS SHALL BE INSULATED W/ R30 BATT INSULATION, TYP UNL.O.
3. ALL EXTERIOR WALLS SHALL BE INSULATED W/ R19 BATT INSULATION, TYP UNL.O.
4. ALL INTERIOR FLOORS SHALL BE INSULATED W/ R30 BATT INSULATION, TYP UNL.O.
5. ALL FLOORS EXPOSED TO THE EXTERIOR SHALL BE INSULATED W/ R30 BATT INSULATION, TYP UNL.O.
6. ALL EXTERIOR STUCCO WALLS SHALL HAVE 7/8" SMOOTH COAT STUCCO OVER 2-LAYERS GRADE "D" PAPER, USE STAINLESS STEEL LATH AND CORNER METAL, SEE EXTERIOR ELEVATIONS FOR STUCCO LOCATIONS.
7. ALL EXTERIOR WALLS W/ SIDING SHALL HAVE 1x4 MANGUERAS HORIZONTAL SIDING OVER TYVEK BUILDING WRAP. ALL FASTENERS SHALL BE STAINLESS STEEL.
8. ALL INTERIOR WALLS AND CEILINGS SHALL HAVE 5/8" GYP, TYP UNL.O.
9. ALL INTERIOR WALLS @ GARAGE SHALL HAVE 5/8" TYPE "X" GYP, CEILINGS SHALL HAVE 2 LAYERS 5/8" TYPE "X"
10. ALL CEILING HEIGHTS ARE MEASURED FROM TOP OF SLAB OR TOP OF SUB-FLOOR SHEATHING TO ROUGH FRAME CEILING AND/or PLATE LINE.

**NOTE:**  
ALL DIMENSIONS ARE TO FRAMING, U.N.O.

| REVISIONS | DATE |
|-----------|------|
| 1         | N/A  |
| 2         | N/A  |
| 3         | N/A  |
| 4         | N/A  |



**MARTHA PICCIOTTI ARCHITECT**  
LICENSE # C18513  
404 NORTH CATALINA STREET  
VENTURA, CA 93001  
TEL: (805) 641-3321  
EMAIL: mpicciottiarchitect.net


**SANDEFER RESIDENCE**  
FOR: JIM SANDEFER  
1215 CAPRI WAY, LOT 57  
OXNARD, CA 93035

SHEET TITLE:


SECTIONS

DRAWN BY: JM  
DATE: 10/14/19


A7.1

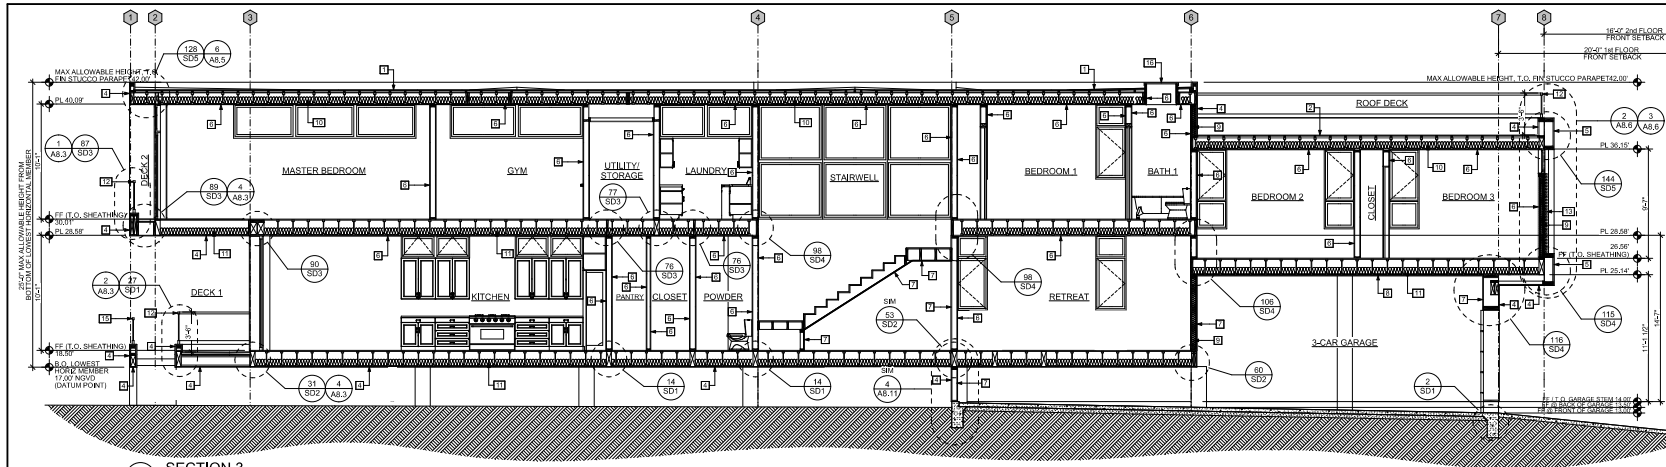

**A SECTION 3**  
SCALE 1/4" = 1'-0"

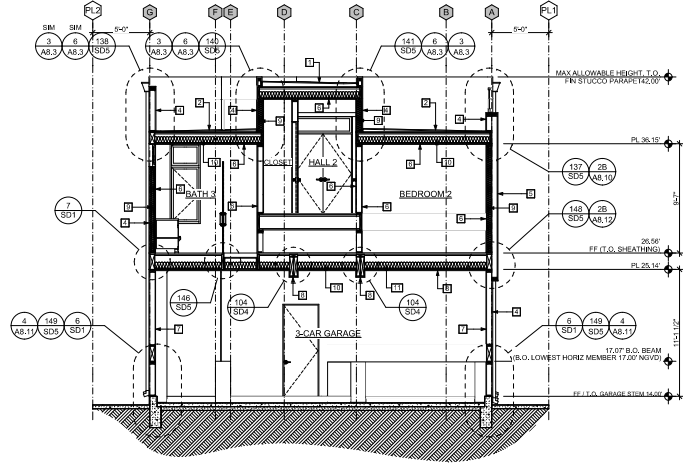

**B SECTION 4**  
SCALE 1/4" = 1'-0"

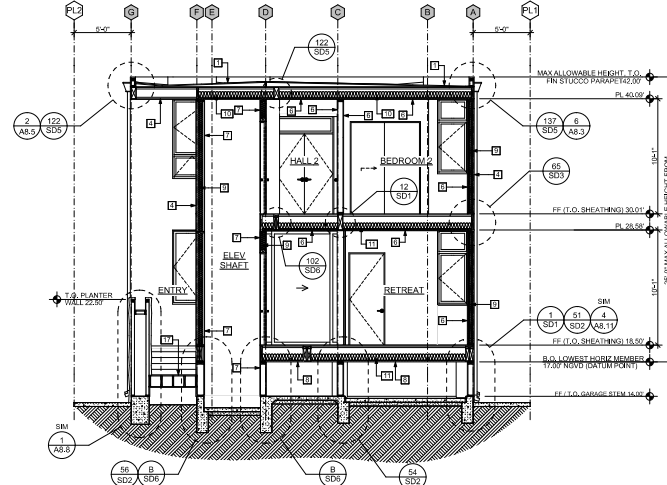

**C SECTION 5**  
SCALE 1/4" = 1'-0"

#### SECTION KEYNOTES

- CLASS "A" SARNAFIL ROOFING MEMBRANE (ICCF ESR-1157) OVER 1/4" DENSEDECK BOARD, SLOPE MIN 1/4" PER FT, TYP
- TILED DECK (WHERE OCCURS) OVER DEX-Q-TEX WATER PROOFING, ICCF ESR-1157 (OR EQUAL), SLOPE TO DRAINS MIN 1/4" PER FT, SLOPE PER PLAN
- TILE STAIRS OVER WATERPROOFED DEX-Q-TEX WATER PROOFING, ICCF ESR-1157 (OR EQUAL), SLOPE TREAD MIN 1/4" PER FT, 12-R @ 7 5/8" / 11-T @ 12", FIELD VERIFY
- 7/8" SMOOTH STUCCO OVER SS LATH OVER (2) LAYERS GRADE "D" PAPER
- HORIZ 1x4 MANGUERAS T&G SIDING OVER TYVEK BUILDING WRAP
- 5/8" GYP, TYP @ ALL INTERIOR WALLS AND FLAT CEILINGS U.N.O.
- 5/8" TYPE "X" GYP, TYP @ GARAGE WALLS, ELEVATOR SHAFT WALLS & CEILING AND IN STAIR CLOSET WALLS & CEILING
- 5/8" TYPE "X" GYP, TYP @ GARAGE WALLS & ELEVATOR SHAFT
- (2) LAYERS 5/8" TYPE "X" GYP, TYP @ GARAGE CEILING
- R19 BATT INSULATION, TYP @ ALL EXT WALLS U.N.O.
- R30 SPRAY FOAM INSULATION, TYP @ ALL FLAT ROOF/ROOF DECK CEILINGS, SEE DETAIL 2/A&B
- R30 BATT INSULATION, TYP @ ALL FLOORS
- 1/2" TEMP GLASS GAURD RAIL SYSTEM, TOP OF RAIL CAP @ 42" ABOVE FIN DECK SURFACE
- MANGUERAS SCREEN WALL, SEE APPLICABLE DETAILS
- HOT TUB PER OWNERS SPECIFICATIONS, PROVIDE ROOF DRAIN BELOW HOT TUB
- 1/2" TEMP GLASS GAURD RAIL SYSTEM, TOP OF RAIL CAP @ 36" ABOVE FIN STAIR TREAD NOSING
- 3'-0"X5'-0" FIXED SKYLIGHT ABOVE, BY VELUX, ICC ESR-4108
- TILE STAIRS OVER WATERPROOFED DEX-Q-TEX WATER PROOFING, ICCF ESR-1157 (OR EQUAL), SLOPE TREAD MIN 1/4" PER FT, 9-R @ 6 1/8" / 8-T @ 12", FIELD VERIFY

#### TYP SECTION NOTES

- ALL FLAT ROOF CEILINGS SHALL BE AN "UNVENTED ASSEMBLY" & INSULATED W/ R30 INSULATION. SEE DETAIL 2/A&B
- ALL CEILINGS SHALL BE INSULATED W/ R30 BATT INSULATION, TYP U.N.O.
- ALL EXTERIOR WALLS SHALL BE INSULATED W/ R19 BATT INSULATION, TYP U.N.O.
- ALL INTERIOR FLOORS SHALL BE INSULATED W/ R30 BATT INSULATION, TYP U.N.O.
- ALL FLOORS EXPOSED TO THE EXTERIOR SHALL BE INSULATED W/ R30 BATT INSULATION, TYP U.N.O.
- ALL EXTERIOR STUCCO WALLS SHALL HAVE 7/8" SMOOTH COAT STUCCO OVER 2-LAYERS GRADE "D" PAPER, USE STAINLESS STEEL LATH AND CORNER METAL, SEE EXTERIOR ELEVATIONS FOR STUCCO LOCATIONS
- ALL EXTERIOR WALLS W/ SIDING SHALL HAVE 1x4 MANGUERAS HORIZONTAL SIDING OVER TYVEK BUILDING WRAP, ALL FASTENERS SHALL BE STAINLESS STEEL
- ALL INTERIOR WALLS AND CEILINGS SHALL HAVE 5/8" GYP, TYP U.N.O.
- ALL INTERIOR WALLS @ GARAGE SHALL HAVE 5/8" TYPE "X" GYP, CEILINGS SHALL HAVE 2 LAYERS 5/8" TYPE "X"
- ALL CEILING HEIGHTS ARE MEASURED FROM TOP OF SLAB OR TOP OF SUB-FLOOR SHEATHING TO ROUGH FRAME CEILING AND/OR PLATE LINE

NOTE:  
ALL DIMENSIONS ARE TO FRAMING, U.N.O.

| REVISIONS | DATE |
|-----------|------|
| 1         | N/A  |
| 2         | N/A  |
| 3         | N/A  |
| 4         | N/A  |
| 5         | N/A  |

|                                 |                            |
|---------------------------------|----------------------------|
| ARCHITECT                       | MARTHA PICCIOTTI ARCHITECT |
| LICENSE #                       | C18513                     |
| 404 NORTH CATALINA STREET       |                            |
| VENTURA, CA 93001               |                            |
| TEL (805) 641-3221              |                            |
| EMAIL: mpicciotti@sbcglobal.net |                            |



**SANDEFER RESIDENCE**  
FOR: JIM SANDEFER  
1215 CAPRI WAY, LOT 57  
OXNARD, CA 93035

SECTIONS

DRAWN BY: JM  
DATE: 10/14/19

REVISIONS

A7.2

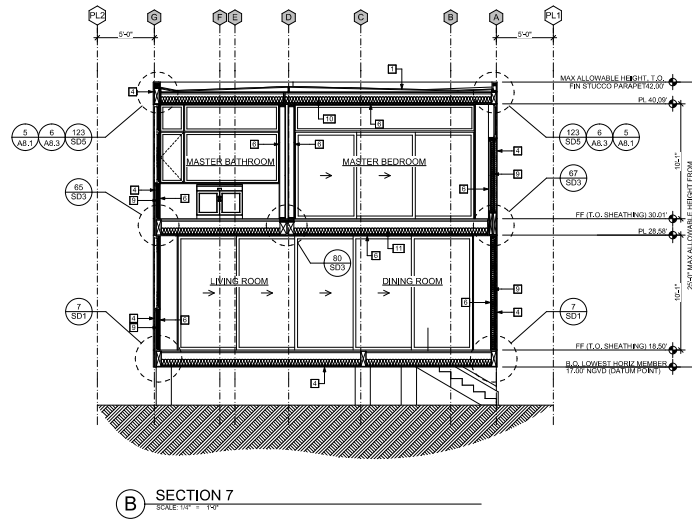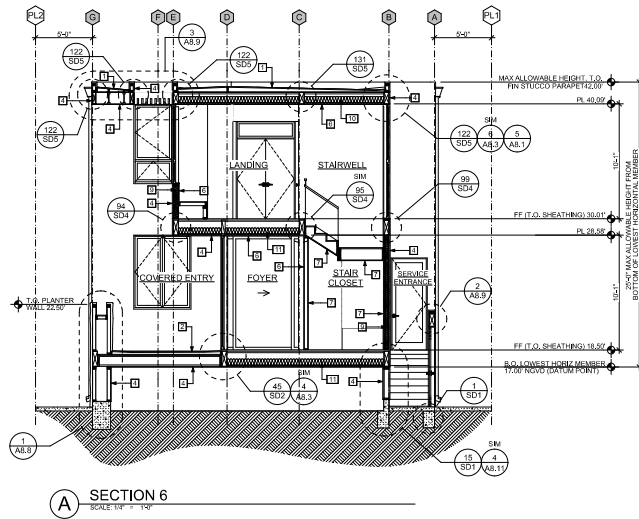

**TYP SECTION NOTES**

1-ALL FLAT ROOF CEILING SHALL BE AN "UNVENTED ASSEMBLY" & INSULATED W/ R30 INSULATION. SEE DETAIL 2/A&B.

2-ALL CEILINGS SHALL BE INSULATED W/ R30 BATT INSULATION. TYP U.N.O.

3-ALL EXTERIOR WALLS SHALL BE INSULATED W/ R19 BATT INSULATION. TYP U.N.O.

4-ALL INTERIOR FLOORS SHALL BE INSULATED W/ R30 BATT INSULATION. TYP U.N.O.

5-ALL FLOORS EXPOSED TO THE EXTERIOR SHALL BE INSULATED W/ R30 BATT INSULATION. TYP U.N.O.

6-ALL EXTERIOR STUCCO WALLS SHALL HAVE 7/8" SMOOTH COAT STUCCO OVER 2- LAYERS GRADE "D" PAPER. USE STAINLESS STEEL LATH AND CORNER METAL. SEE EXTERIOR ELEVATIONS FOR STUCCO LOCATIONS.

7-ALL EXTERIOR WALLS W/ SIDING SHALL HAVE 1/4" MANGUERAS HORIZONTAL SIDING OVER TYVEK BUILDING WRAP. ALL FASTENERS SHALL BE STAINLESS STEEL.

8-ALL INTERIOR WALLS AND CEILINGS SHALL HAVE 5/8" GYP. TYP U.N.O.

9-ALL INTERIOR WALLS @ GARAGE SHALL HAVE 5/8" TYPE "X" GYP. CEILINGS SHALL HAVE 2- LAYERS 5/8" TYPE "X".

10-ALL CEILING HEIGHTS ARE MEASURED FROM TOP OF SLAB OR TOP OF SUB-FLOOR SHEATHING TO ROUGH FRAME CEILING AND/OR PLATE LINE.


#### SECTION KEYNOTES #

- CLASS "A" SARNAPIL ROOFING MEMBRANE (ICC# ESR-1157) OVER 1/4" DENSEDECK BOARD, SLOPE MIN 1/4" PER FT, TYP.
- TILED DECK (WHERE OCCURS) OVER DEX-O-TEX WATER PROOFING, ICC# ERS-1757 (OR EQUAL), SLOPE TO DRAINS MIN 1/4" PER FT, SLOPE PER PLAN
- TILE STAIRS OVER WATERPROOFED DEX-O-TEX WATER PROOFING, ICC# ERS-1757 (OR EQUAL), SLOPE TREAD MIN 1/4" PER FT, 12-R @ 7 5/8" / 11-T @ 12", FIELD VERIFY
- 7/8" SMOOTH STUCCO OVER SS LATH OVER (2) LAYERS GRADE "D" PAPER
- HORIZ 1x4 MANGUERAS T&G SIDING OVER TYVEK BUILDING WRAP
- 5/8" GYP. TYP @ ALL INTERIOR WALLS AND FLAT CEILINGS U.N.O.
- 5/8" TYPE "X" GYP. TYP @ GARAGE WALLS, ELEVATOR SHAFT WALLS & CEILING AND IN STAIR CLOSET WALLS & CEILING
- 5/8" TYPE "X" GYP. TYP @ GARAGE WALLS & ELEVATOR SHAFT
- (2) LAYERS 5/8" TYPE "X" GYP. TYP @ GARAGE CEILING
- R19 BATT INSULATION, TYP @ ALL EXT WALLS U.N.O.
- R30 SPRAY FOAM INSULATION, TYP @ ALL FLAT ROOF/ROOF DECK CEILINGS, SEE DETAIL 2/A&B
- R30 BATT INSULATION, TYP @ ALL FLOORS
- 1/2" TEMP GLASS GAURD RAIL SYSTEM, TOP OF RAIL CAP @ 42" ABOVE FIN DECK SURFACE
- MANGUERAS SCREEN WALL, SEE APPLICABLE DETAILS
- HOT TUB PER OWNERS SPECIFICATIONS, PROVIDE ROOF DRAIN BELOW HOT TUB
- 1/2" TEMP GLASS GAURD RAIL SYSTEM, TOP OF RAIL CAP @ 36" ABOVE FIN STAIR TREAD NOSING
- 3'-0"x5'-0" FIXED SKYLIGHT ABOVE, BY VELUX, ICC ESR-4108
- TILE STAIRS OVER WATERPROOFED DEX-O-TEX WATER PROOFING, ICC# ERS-1757 (OR EQUAL), SLOPE TREAD MIN 1/4" PER FT, 9-R @ 6 1/8" / 8-T @ 12", FIELD VERIFY

**NOTE:**  
ALL DIMENSIONS ARE TO FRAMING. U.N.O.

| REVISIONS   |      |
|---|------|
| NO.   | DATE |
| 1   | N/A  |
| 2   | N/A  |
| 3   | N/A  |
| 4   | N/A  |
| 5   | N/A  |
| ARCHITECT   |      |
|                                                                                       |      |
| <b>MARTHA PICCIOTTI ARCHITECT</b><br>LICENSE # C18513<br>404 NORTH CATALINA STREET<br>VENTURA, CA. 93001<br>TEL: (805) 641-3321<br>EMAIL: mpicciotti@marthapicciotti.com |      |
| <b>SANDEFER RESIDENCE</b><br>FOR: JIM SANDEFER<br>1215 CAPRI WAY, LOT 57<br>OXNARD, CA 93035                                                                             |      |
| SHEET TITLE   |      |
| SECTIONS   |      |
| DRAWN BY: JM   |      |
| DATE: 10/14/19   |      |
| REVISIONS   |      |
| A7.3   |      |



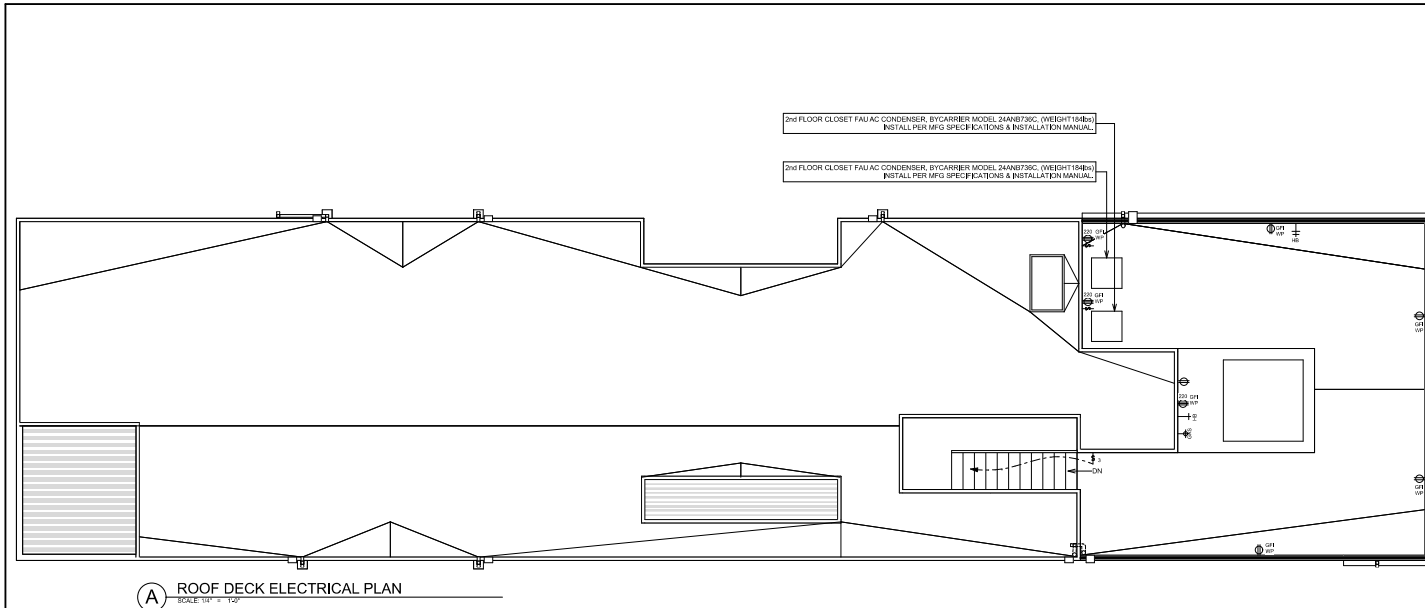

### LOW-RISE MANDATORY MEASURE NOTES

1. ALL LIGHTING CONTROL DEVICES AND SYSTEMS, BALLASTS, AND LUMINAIRES MUST MEET THE APPLICABLE REQUIREMENTS OF § 110.9.
2. TO QUALIFY AS A JAB HIGH EFFICACY LIGHT SOURCE FOR COMPLIANCE WITH § 150.9(a), A RESIDENTIAL LIGHT SOURCE MUST BE CERTIFIED TO THE ENERGY COMMISSION ACCORDING TO REFERENCE JOINT APPENDIX JAB.
3. ALL INSTALLED LUMINAIRES MUST BE HIGH EFFICACY IN ACCORDANCE WITH TABLE 150.9.4.
4. THE NUMBER OF ELECTRICAL BOXES THAT ARE MORE THAN 5 FEET ABOVE THE FINISHED FLOOR AND DO NOT CONTAIN A LUMINAIRE OR OTHER DEVICE MUST BE NO GREATER THAN THE NUMBER OF BEDROOMS. THESE ELECTRICAL BOXES MUST BE SERVED BY A DIMMER, VACANCY SENSOR CONTROL, OR FAN SPEED CONTROL.
5. LUMINAIRES RECESSED INTO CEILINGS MUST MEET ALL OF THE REQUIREMENTS FOR INSULATION CONTACT (IC-RATED), AIR LEAKAGE, SEALING, WATERPROOFING, AND SOCKET AND LIGHT SOURCE AS DESCRIBED IN § 150.9(a)(1). A JAB-THAT LIGHT SOURCE RATED FOR ELEVATED TEMPERATURE MUST BE INSTALLED BY FINAL INSPECTION IN ALL RECESSED DOWNLIGHT LUMINAIRES IN CEILINGS.
6. BALLASTS FOR FLUORESCENT LAMPS RATED 13 WATTS OR GREATER MUST BE ELECTRONIC AND MUST HAVE AN OUTPUT FREQUENCY NO LESS THAN 20 KHZ.
7. PERMANENTLY INSTALLED NIGHT LIGHTS AND NIGHT LIGHTS INTEGRAL TO INSTALLED LUMINAIRES OR EXHAUST FANS MUST BE RATED TO CONSUME NO MORE THAN 5 WATTS OF POWER PER LUMINAIRE OR EXHAUST FAN AS DETERMINED IN ACCORDANCE WITH § 150.9(c). NIGHT LIGHTS DO NOT NEED TO BE CONTROLLED BY VACANCY SENSORS.
8. LIGHTING INTEGRAL TO EXHAUST FANS (EXCEPT WHEN INSTALLED BY THE MANUFACTURER IN KITCHEN EXHAUST HOODS) MUST MEET THE APPLICABLE REQUIREMENTS OF § 150.9(a).
9. CREW-BASED LUMINAIRES MUST NOT BE RECESSED DOWNLIGHT LUMINAIRES IN CEILINGS OR MUST CONTAIN LAMPS THAT COMPLY WITH REFERENCE JOINT APPENDIX JAB. INSTALLED LAMPS MUST BE MARKED WITH "JAB-2019-16" AS SPECIFIED IN REFERENCE JOINT APPENDIX JAB.
10. LIGHT SOURCES INSTALLED IN ENCLOSED LUMINAIRES MUST BE JAB COMPLIANT AND MUST BE MARKED WITH "JAB-2019-16".
11. INTERIOR SWITCHES AND CONTROLS: ALL FORWARD PHASE CUT DIMMERS USED WITH LED LIGHT SOURCES MUST COMPLY WITH NEMA SL-7A.
12. INTERIOR SWITCHES AND CONTROLS: EXHAUST FANS MUST BE SWITCHED SEPARATELY FROM LIGHTING SYSTEMS.
13. INTERIOR SWITCHES AND CONTROLS: LUMINAIRES MUST BE SWITCHED WITH READILY ACCESSIBLE CONTROLS THAT PERMIT THE LUMINAIRES TO BE MANUALLY SWITCHED ON AND OFF.
14. INTERIOR SWITCHES AND CONTROLS: CONTROLS AND EQUIPMENT MUST BE INSTALLED IN ACCORDANCE WITH MANUFACTURER'S INSTRUCTIONS.
15. INTERIOR SWITCHES AND CONTROLS: NO CONTROL MUST BYPASS A DIMMER OR VACANCY SENSOR FUNCTION IF THE CONTROL IS INSTALLED TO COMPLY WITH 150.9(a).
16. INTERIOR SWITCHES AND CONTROLS: LIGHTING CONTROLS MUST COMPLY WITH THE APPLICABLE REQUIREMENTS OF § 110.9.
17. INTERIOR SWITCHES AND CONTROLS: AN ENERGY MANAGEMENT CONTROL SYSTEM (EMCS) MAY BE USED TO COMPLY WITH DIMMER REQUIREMENTS IF IT: FUNCTIONS AS A DIMMER ACCORDING TO § 110.9; MEETS THE INSTALLATION CERTIFICATE REQUIREMENTS OF § 150.4; MEETS THE EMC REQUIREMENTS OF § 150.9(a); AND MEETS ALL OTHER REQUIREMENTS IN § 150.9(a).
18. INTERIOR SWITCHES AND CONTROLS: AN EMCS MAY BE USED TO COMPLY WITH VACANCY SENSOR REQUIREMENTS IN § 150.9(a) IF IT MEETS ALL OF THE FOLLOWING: IT FUNCTIONS AS A VACANCY SENSOR ACCORDING TO § 110.9; THE INSTALLATION CERTIFICATE REQUIREMENTS OF § 150.4; THE EMC REQUIREMENTS OF § 150.9(a); AND ALL OTHER REQUIREMENTS IN § 150.9(a).
19. INTERIOR SWITCHES AND CONTROLS: A MULTITASKING PROGRAMMABLE CONTROLLER MAY BE USED TO COMPLY WITH DIMMER REQUIREMENTS IN § 150.9(a) IF IT PROVIDES THE FUNCTIONALITY OF A DIMMER ACCORDING TO § 110.9, AND COMPLIES WITH ALL OTHER APPLICABLE REQUIREMENTS IN § 150.9(a).
20. INTERIOR SWITCHES AND CONTROLS IN BATHROOMS, GARAGES, LAUNDRY ROOMS, AND UTILITY ROOMS: AT LEAST ONE LUMINAIRE IN EACH OF THESE SPACES MUST BE CONTROLLED BY A VACANCY SENSOR.
21. INTERIOR SWITCHES AND CONTROLS: DIMMERS OR VACANCY SENSORS MUST CONTROL ALL LUMINAIRES REQUIRED TO HAVE LIGHT SOURCES COMPLIANT WITH REFERENCE JOINT APPENDIX JAB, EXCEPT LUMINAIRES IN CLOSETS LESS THAN 75 SQUARE FEET AND LUMINAIRES IN HALLWAYS.
22. INTERIOR SWITCHES AND CONTROLS: UNDER-CABINET LIGHTING MUST BE SWITCHED SEPARATELY FROM OTHER LIGHTING SYSTEMS.
23. FOR SINGLE-FAMILY RESIDENTIAL BUILDINGS, OUTDOOR LIGHTING PERMANENTLY MOUNTED TO A RESIDENTIAL BUILDING, OR TO OTHER BUILDINGS ON THE SAME LOT, MUST MEET THE REQUIREMENT IN ITEM § 150.9(a)(4) (ON AND OFF SWITCH) AND THE REQUIREMENTS IN EITHER ITEM 150.9(a)(6) (PHOTOCELL AND MOTION SENSOR) OR ITEM § 150.9(a)(8) (PHOTO CONTROL AND AUTOMATIC TIME SWITCH CONTROL, ASTRONOMICAL TIME CLOCK, OR EMCS).
24. INTERNALLY ILLUMINATED ADDRESS SIGNS MUST COMPLY WITH § 140.8 OR MUST CONSUME NO MORE THAN 5 WATTS OF POWER AS DETERMINED ACCORDING TO § 150.9(c).

### GENERAL ELECTRICAL NOTES

1. LUMINAIRES THAT ARE RECESSED INTO INSULATED CEILINGS ARE REQUIRED TO BE RATED FOR INSULATION CONTACT (IC-RATED), SO THAT INSULATION CAN BE PLACED OVER THEM. THE JOINTS OF THE LUMINAIRE SHALL BE AIR-TIGHT TO PREVENT CONDITIONED AIR ESCAPING INTO THE CEILING CAVITY OR ATTIC, UNCONDITIONED AIR INFILTRATING FROM THE CEILING OR ATTIC INTO THE CONDITIONED SPACE.
2. ALL 120-VOLT OUTLETS AND LIGHTING IN ALL ROOMS WITH THE EXCEPTION OF BATHROOMS, REQUIRE AFCI CIRCUIT PROTECTION INCLUDING RECEPTACLES, LIGHTS, DETECTORS, REFRIGERATORS, MICROWAVES, DISHWASHERS, GARBAGE DISPOSALS, WASHERS, DRYERS AND PANS. SEE 2016 CEC 210.12.
3. ALL 120-VOLT OUTLETS IN KITCHENS, BATHROOMS, LAUNDRY ROOMS AND GARAGES, INCLUDING GARBAGE DISPOSALS, DISHWASHERS, REFRIGERATORS, GARAGE DOOR OPENERS REQUIRE GFCI CIRCUIT PROTECTION. SEE 2016 CEC 210.8(A).
4. LOCATIONS/CIRCUITS THAT REQUIRE BOTH GFCI & AFCI MAY USE A DFCI WHICH WILL PROVIDE BOTH GFCI & AFCI PROTECTION IN ONE UNIT.
5. PROVIDE A MINIMUM OF TWO 20 AMP BRANCH CIRCUIT FOR THE KITCHEN COUNTER RECEPTACLES. SEE 2016 CEC 210.11.
6. PROVIDE A 20 AMP BRANCH CIRCUIT FOR THE BATHROOM RECEPTACLES OR A 20 AMP CIRCUIT TO EACH BATHROOM. SEE 2016 CEC 210.11.
7. PROVIDE A LISTED FLOOR RECEPTACLE BOX.
8. LIGHT FIXTURES ABOVE SPATUBS SHALL BE GFCI PROTECTED. SEE 2016 CEC 680.43 (B) FOR RESTRICTIONS.
9. PROVIDE A 20 AMP GFCI RECEPTACLE FOR SPATUB EQUIPMENT. INCLUDE MINIMUM 8 BOND JUMPER TO METAL WATER PIPE (UNLESS PLASTIC IS USED).
10. SMOKE DETECTORS AND CARBON MONOXIDE ALARMS SHALL BE INTERCONNECTED IN SUCH A MANNER THAT THE ACTIVATION OF ONE ALARM WILL ACTIVATE WITHIN THE CIRCUIT.
11. ALL LIGHTS TO BE CONTROLLED BY DIMMERS (EXCLUDING FLUORESCENT LIGHTS).
12. PROVIDE TAMPER RESISTANT RECEPTACLES AT ALL LOCATIONS.
13. PROVIDE AFCI PROTECTION FOR ALL LOCATIONS EXCLUDING BATHROOMS, KITCHENS, AND GARAGES.
14. PROVIDE LISTED CARBON MONOXIDE DETECTORS AS REQUIRED.
15. FUTURE PROOF FOR SOLAR ELECTRIC PANELS ON ROOF AREA (LOCATION PER ROOF PLAN).
16. ALL RECEPTACLES ARE TO BE 20A RATED 12 GA WIRING.
17. RECEPTACLES IN EVERY SPACE SHALL BE SERVED BY TWO CIRCUITS.
18. ALL GARAGE RECEPTACLES SHALL BE ON 3 SEPARATE CIRCUITS IN ADDITION TO THOSE REQUIRED FOR LIGHTS.
19. PROVIDE 220-040A CIRCUIT IN GARAGE FOR FUTURE CAR CHARGING.
20. PROVIDE USB RECEPTACLES EACH SIDE OF BEDS IN ALL BEDROOMS.

### ELECTRICAL/UTILITY SYMBOL SCHEDULE

- 110V DUPLEX RECEPTACLE TO BE LOCATED VERTICALLY IN WALL U.N.O.
- AFCI 110V DUPLEX RECEPTACLE TO BE LOCATED VERTICALLY IN WALL U.N.O. PROVIDE GROUND-FAULT CIRCUIT INTERRUPTER
- GFCI 110V DUPLEX RECEPTACLE TO BE LOCATED VERTICALLY IN WALL U.N.O. PROVIDE GROUND-FAULT CIRCUIT INTERRUPTER
- DFCI 110V DUPLEX RECEPTACLE TO BE LOCATED VERTICALLY IN WALL U.N.O. PROVIDE BOTH GROUND-FAULT & GROUND-FAULT CIRCUIT INTERRUPTER
- SWITCH @ 48" OFF FF U.N.O.
- DIMMER SWITCH @ 48" OFF FF U.N.O.
- SWITCH WITH MANUAL ON/VACANCY SENSOR @ 48" OFF FF U.N.O.
- LED WALL MOUNTED FIXTURE
- LED WALL MOUNTED STEP LIGHT FIXTURE, WEATHER PROOF
- LED CEILING MOUNTED FIXTURE
- LED CEILING MOUNTED PENDANT FIXTURE
- LED CEILING MOUNTED CHANDELIER FIXTURE
- 5" ADJUSTABLE LED RECESSED CAN FIXTURE
- 5" LED RECESSED CAN FIXTURE (U.N.O.)
- LED UNDER CABINET LIGHTING
- 72" LED SURFACE MOUNT LIGHTING
- PANASONIC WHISPER RECESSED CEILING MOUNTED FAN, OR EQUIVALENT
- PANASONIC WHISPER RECESSED LED MODEL (FAN-WHISPER) CEILING MOUNTED FAN LIGHT COMBINATION WITH WHISPER CONCENTRATION SENSOR PLUS OR EQUIVALENT
- PANASONIC WHISPER GREEN SELECT ONE FAN/LIGHT MODEL, FAN-SELECTOR 1 5040-12 CFM CEILING MOUNTED VENTILATION FAN/LIGHT OR EQUIVALENT
- TELEPHONE OR ETHERNET
- TELEVISION
- HARDWIRED SMOKE DETECTOR W/BATTERY BACKUP @ NEW ROOMS, BATTERY SMOKE DETECTOR @ EXISTING ROOMS AND WALLS
- HARDWIRED CARBON MONOXIDE DETECTOR W/BATTERY BACKUP @ OUTSIDE OF EACH BEDROOM AREA, IN THE IMMEDIATE VICINITY OF THE BEDROOMS.
- DOOR BELL
- RECESSED 400AMP METER PANEL (WITH CONCRETE ENCASED ELECTRODES) IN RECESSED PHONE AND CABLE BELOW 200 AMP SUB PANEL.
- HOSE BIB
- GAS OUTLET
- 6"x14" FLOOR REGISTER U.N.O.
- 6"x14" FLOOR REGISTER IN LOW WALL U.N.O.
- 6"x14" FLOOR REGISTER IN CABINET TOE-KICK U.N.O.
- 6"x14" FLOOR REGISTER U.N.O.
- 6"x14" FLOOR REGISTER IN HIGH WALL U.N.O.
- HIGH WALL MOUNTED 24"x36" RETURN AIR
- CEILING MOUNTED 24"x36" RETURN AIR

| REVISIONS |      |
|-----------|------|
| NO.       | DATE |
| 1         | N/A  |
| 2         | N/A  |
| 3         | N/A  |
| 4         | N/A  |

MARTHA PICCIOTTI ARCHITECT  
LICENSE # C18513  
404 NORTH CATALINA STREET  
VENTURA, CA 93001  
TEL (805) 641-3121  
EMAIL: mpicciottiarchitect.net

REGISTERED ARCHITECT  
No. C-18513  
6/16/13  
STATE OF CALIFORNIA

FOR: JIM SANDEFER  
1215 CAPRI WAY, LOT 57  
OXNARD, CA 93035

PROJECT INFO  
SHEET TITLE  
SHEET NO.

ROOF DECK ELECTRICAL/UTILITY PLAN

DRAWN BY: JM  
DATE: 10/14/19  
REVISIONS

E.3

RESOLUTION NO. PZ 20-400-01

A RESOLUTION OF THE COMMUNITY DEVELOPMENT DIRECTOR OF THE CITY OF OXNARD APPROVING PLANNING AND ZONING PERMIT NO. 20-400-01 (COASTAL DEVELOPMENT PERMIT), TO AUTHORIZE THE CONSTRUCTION OF A TWO-STORY 5,284 SQUARE-FOOT SINGLE-FAMILY RESIDENCE WITH AN ATTACHED 797 SQUARE-FOOT THREE-CAR GARAGE AND 1,095 SQUARE FEET OF DECK SPACE AND A ROOFTOP SPA ON A VACANT 5,600 SQUARE-FOOT LOT LOCATED AT LOCATED AT 1215 CAPRI WAY (APN: 191-0-091-285) WITHIN THE OXNARD SHORES NEIGHBORHOOD IN THE BEACHFRONT RESIDENTIAL (R-BF) ZONING DISTRICT AND WITHIN THE COASTAL ZONE, SUBJECT TO CERTAIN FINDINGS AND CONDITIONS. FILED BY PROPERTY OWNERS JAMES AND DORI SANDERFER.

WHEREAS, on December 18, 2019, James and Dori Sanderfer (the “**Applicant**” and/or “**Developer**”) submitted a request for a Coastal Development Permit, pursuant to Oxnard City Code Section 17-57 through 17-58, to construct a 5,284 square foot two-story, single-family house with an attached 797 square-foot three-car garage, 1,095 square feet of deck space, and associated amenities and infrastructure on a vacant 5,600 square foot ubeachfront lot, located at 1215 Capri Way; and

WHEREAS, the Planning and Environmental Services Division has completed a preliminary environmental assessment of the Project in accordance with the California Environmental Quality Act (CEQA) and determined that the Project is subject to a Class 3 Categorical Exemption (Section 15303(a)). Further, the project does not trigger any of the Exceptions to the Exemptions (Section 15300.2) to defeat the Exemption:

- (a) Location. Classes 3, 4, 5, 6, and 11 are qualified by consideration of where the project is to be located. A project that is ordinarily insignificant in its impact on the environment may in a particularly sensitive environment be significant. Therefore, these classes are considered to apply to all instances, except where the project may impact on an environmental resource of hazardous or critical concern where designated, precisely mapped, and officially adopted pursuant to law by federal, state, or local agencies.

The project site is located within the 2030 General Plan/Local Coastal Plan land use designation of Residential Existing (REX) within the Residential Beachfront (R-BF) zone. The Project is surrounded by residential development to the north, south and east. The project site and adjacent sites do not contain any known environmental resource of hazardous or critical concern. Therefore, the project will have no impact on an environmental resource of hazardous or critical concern.

- (b) Cumulative Impact. All exemptions for these classes are inapplicable when the cumulative impact of successive projects of the same type in the same place, over time is significant.

The proposed Coastal Development Permit request for construction of a 5,284 square foot, two-story, single-family house with associated amenities and infrastructure on a vacant 5,600 square foot beachfront lot is consistent with the 2030 General Plan, Local Coastal Plan and the Oxnard City Code and is compatible with the physical scale and character of other residential development in the project area. Any projects requiring discretionary approval would be analyzed with the 2030 General, Local Coastal Plan and the Oxnard City Code for consistency and CEQA for any potential impacts. Therefore, the project will have no significant cumulative impact.

- (c) Significant Effect. A categorical exemption shall not be used for an activity where there is a reasonable possibility that the activity will have a significant effect on the environment due to unusual circumstances.

The proposed Coastal Development Permit request for construction of a 5,284 square foot, two-story, single-family house with associated amenities and infrastructure on a vacant 5,600 square foot beachfront lot will not result in an unusual circumstance that would cause the project to have a significant effect on the environment. The project will not alter the residential character of the surrounding development and the property does not contain any unusual environmental characteristics as the property is surrounded on all sides by residential development. Therefore, the project will not have a significant effect on the environment due to unusual circumstances.

- (d) Scenic Highways. A categorical exemption shall not be used for a project which may result in damage to scenic resources, including but not limited to, trees, historic buildings, rock outcroppings, or similar resources, within a highway officially designated as a state scenic highway. This does not apply to improvements, which are required as mitigation by an adopted negative declaration or certified EIR.

The project is not located in or adjacent to a state designated scenic highway.

- (e) Hazardous Waste Sites. A categorical exemption shall not be used for a project located on a site, which is included on any list compiled pursuant to Section 65962.5 of the Government Code.

The proposed project site is not included on any list compiled pursuant to Section 65962.5 of the Government Code.

- (f) Historical Resources. A categorical exemption shall not be used for a project, which may cause a substantial adverse change in the significance of a historical resource.

The project site is undeveloped and does not contain an existing or potential landmark, point of interest, or historic resource, and it is not located within an existing, proposed, or potential Historic District. Therefore, the proposed project will not cause a substantial adverse change in the significance of a historical resource.

WHEREAS, on May 14, 2020, the Community Development Director of the City of Oxnard (“**Director**”) conducted a duly noticed public hearing to consider an application for Planning and Zoning Permit No. 20-400-01 (Coastal Development Permit), filed by James Sandefer in accordance with 17-57(B)(5) of the Oxnard City Code; and

WHEREAS, the Community Development Director finds that the applicant agrees with the necessity of and accepts all elements, requirements, and conditions of this Resolution as being a reasonable manner of preserving, protecting, providing for, and fostering the health, safety, and welfare of the citizenry in general and the persons who work, visit or live in this development in particular.

NOW, THEREFORE, BE IT RESOLVED that the Community Development Director of the City of Oxnard:

SECTION 1. Based on the entire record before the Community Development Director and all written and oral evidence presented, the Community Development Director finds, after due study, deliberation and public hearing that the following circumstances exist:

- 1. The proposed use is conditionally permitted within the subject sub-zone and complies with all of the applicable provisions of Chapter 17 of the Oxnard City Code.**

The proposed modification to the approved single-family beachfront residence is permitted in the R-BF sub-zone with a Coastal Development Permit, per Sections 17-57(I) and 17-25(C)(1). As discussed in the Staff Report, the project complies with all applicable provisions of Chapter 17 of the Oxnard City Code.

- 2. The proposed use would not impair the integrity and character of the sub-zone in which it would be located.**

The subject sub-zone is specifically designed for the development of single-family beachfront residences. The project site is a vacant lot that is generally surrounded by single-family residences. The development will be compatible with existing single-family beachfront residences in the surrounding area, in regard to its size, bulk, scale, and use. Therefore, the project will not



impair the integrity and character of the R-BF sub-zone.

3. **The subject site in terms of location and intensity of use would be physically suitable and would protect and maintain adjacent coastal resources for the land use being proposed.**

The project site is comprised of an infill lot specifically intended for single-family beachfront development. As discussed in the Staff Report, the project meets all pertinent development standards, such as building height and protection of public beach access, and the project has been evaluated and designed in the context of threats from seismic activity, liquefaction, tsunami run-up, beach erosion, and storm wave runup. Therefore, the project is designed to protect and maintain adjacent coastal resources.

4. **The proposed use would be compatible with the land uses presently on the subject property.**

The project site is currently a vacant lot. The vacant lot is specifically intended for single-family beachfront development. Therefore, the proposed single family dwelling would be compatible with the land use presently on the subject property.

5. **The proposed use would be compatible with existing and future land uses within the sub-zone and the general area in which the proposed use would be located.**

The proposed beachfront single family dwelling is allowed in the RB-F subzone. The surrounding lots are developed with single family dwellings. Allowed future uses on the adjacent RB-F lots include single-family dwellings. Therefore, the proposed single family dwelling will be compatible with the surrounding existing single-family beachfront development and future land uses within the subzone and general area in which the proposed project would be located.

6. **There are adequate public services for the proposed use, including, but not limited to, fire and police protection, water, sanitation and public utilities and services to insure that the proposed use would not be detrimental to public health and safety.**

The project site is an infill property that has access to public services. The proposed development would be compatible with surrounding development and would not require significant expansion of existing public services. The surrounding development has adequate fire, police, water, sanitation, and utility services. Therefore, there are adequate public services for the proposed use to ensure that the proposed use will not be detrimental to public health and safety.

- 7. The proposed use will provide a type and level of public access consistent with the access policies and standards of the Oxnard Coastal Land Use Plan.**

The project site is located 136 feet to the south of an existing 24-foot wide public easement for access to the beach (Parcels Q and R, Tract 4380). The project will not impede public access to the beach. Therefore, the proposed project will provide public access consistent with the Oxnard Coastal Land Use Plan.

- 8. The proposed use would be appropriate in light of an established need, based upon the underlying goals and objectives of specific Oxnard Coastal Land Use Plan (LCP) policies, applicable to the proposed location.**

Continued construction of single-family residences on vacant beachfront lots indicates a market demand and active interest from residents who desire to live along the beach. The development is in the Oxnard Shores area, which the LCP designates specifically for urban residential uses. Therefore, the proposed use is appropriate in light of an established need, based upon the goals and objectives on the Oxnard Coastal Land Use Plan.

- 9. The proposed use would be consistent with all of the applicable policies of the certified Oxnard Coastal Land Use Plan.**

The project site is located on a vacant lot within a developed area. The project provides needed housing near the coast without endangering local resources. As discussed in the Staff Report (Section 6(b)), the proposed use is consistent with all of the applicable policies for single-family beachfront development in the certified Oxnard Coastal Land Use Plan.

SECTION 2. In accordance with Section 15303 (Class 3) of the State California Environmental Quality Act (CEQA) Guidelines, projects involving “new construction... of small structures” may be found to be exempt from the requirements of CEQA. The Planning Manager is hereby authorized and directed to file a Notice of Exemption with the Ventura County Clerk pursuant to Section 15602 of the State CEQA Guidelines within five (5) working days of passage, approval and adoption of this Resolution.

SECTION 3. Upon approval of Planning and Zoning Permit 20-400-01, the Community Development Director of the City of Oxnard after conducting the public hearing hereby repeals Community Development Director Resolution No. 18-400-02, Coastal Development Permit No. 18-400-02, allowing the development of a 5,789 square-foot residence at 1215 Capri Way, and said Resolution shall be of no further force and effect.

SECTION 4. Based on the findings set forth herein, the Community Development Director hereby approves Planning and Zoning Permit 20-400-01 (Coastal Development Permit), subject

to the attached conditions of approval.

**SECTION 5.** The decision of the Community Development Director shall be final unless an appeal of the action is filed in accordance with the provisions of Section 17-58(H) of the Oxnard City Code.

### CONDITIONS OF APPROVAL

Note: The abbreviations below identify the City department or division responsible for determining compliance with these standard conditions. The first department or division listed has responsibility for compliance at plan check, the second during inspection and the third at final inspection, prior to issuance of a certificate of occupancy, or at a later date, as specified in the condition. If more than one department or division is listed, the first will check the plans or inspect the project before the second confirms compliance with the condition. The italicized code at the end of each condition provides internal information on the source of each condition: Some are standard permit conditions (e.g. *G-1*) while some are taken from environmental documents (e.g. *MND-S2*).

| DEPARTMENTS AND DIVISIONS |                                 |    |                       |
|---------------------------|---------------------------------|----|-----------------------|
| CA                        | City Attorney                   | PL | Planning Division     |
| DS                        | Dev Services/Eng Dev/Inspectors | TR | Traffic Division      |
| PD                        | Police Department               | B  | Building Plan Checker |
| SC                        | Source Control                  | FD | Fire Department       |
| PK                        | Public Works, Landscape Design  | CE | Code Compliance       |

### GENERAL PROJECT CONDITIONS

1. This permit is granted for the property described in the application on file with the Planning Division, and may not be transferred from one property to another. (PL, *G-1*).
2. This permit is granted for the plans dated May 14, 2020, (“the plans”) on file with the Planning Division. The project shall conform to the plans, except as otherwise specified in these conditions, or unless a minor change to the plans is approved by the Planning and Environmental Services Manager (“Planning Manager”). A minor change may be granted for minimal changes to the extent of use or size of structures or of the design, materials or colors of structures or masonry walls, found to be in substantial conformance with the approved plans. Substantial conformance shall be determined by the Planning and Environmental Services Manager. A Coastal Development Permit Amendment shall be required for substantial changes or increases in such items. (PL, *G-2*)
3. This permit shall automatically become null and void 24 months from the date of its issuance, unless Developer has diligently developed the proposed project, as shown by the issuance of a grading, foundation, or building permit and the construction of substantial improvements. A one time extension to this permit may be granted for a maximum of 12 additional months. The request for the extension shall be applied for prior to the expiration of the permit (PL, *G-3*)

4. All required off-site and on-site improvements for the project, including structures, paving, and landscaping, shall be completed prior to occupancy unless the Planning and Environmental Services Manager allows the Developer to provide security or an executed agreement approved by the City Attorney to ensure completion of such improvements. (DS, G-4)
5. By commencing any activity related to the project or using any structure authorized by this permit, Developer accepts all of the conditions and obligations imposed by this permit and waives any challenge to the validity of the conditions and obligations stated therein. (CA, G-5)
6. Developer agrees, as a condition of adoption of this resolution, at Developer's own expense, to indemnify, defend and hold harmless the City and its agents, officers and employees from and against any claim, action or proceeding to attack, review, set aside, void or annul the approval of the resolution or any condition attached thereto or any proceedings, acts or determinations taken, done or made prior to the approval of such resolution that were part of the approval process. (CA, G-6)
7. Any covenants, conditions, and restrictions (CC&Rs) applicable to the project property shall be consistent with the terms of this permit and the City Code. If there is a conflict between the CC&Rs and the City Code or this permit, the City Code or this permit shall prevail. (CA, G-7)
8. Developer shall complete the "Notice of Land Use Restrictions and Conditions" form, using the form provided by the City, for recording with the Ventura County Recorder. Before the City issues building permits, Developer shall submit the original completed, signed and notarized document, together with the required fees to the Planning and Environmental Services Manager. (PL, G-8)
9. Developer shall provide off-street parking for the project, including the number of spaces, stall size, paving, striping, location, and access, as required by the City Code. (PL/B, G-9)
10. Before placing or constructing any signs on the project property, Developer shall obtain a sign permit from the City. Except as provided in the sign permit, Developer may not change any signs on the project property. (PL/B, G-10)
11. Developer shall obtain a building permit for any new construction or modifications to structures, including interior modifications, authorized by this permit. (B, G-11)
12. Developer shall not permit any combustible refuse or other flammable materials to be burned on the project property. (FD, G-12)
13. Developer shall not permit any materials classified as flammable, combustible, radioactive, carcinogenic or otherwise potentially hazardous to human health to be handled, stored or



used on the project property, except as provided in a permit issued by the Fire Chief. (FD, G-13)

14. If Developer, owner or tenant fails to comply with any of the conditions of this permit, the Developer, owner or tenant shall be subject to a civil fine pursuant to the City Code. (CA, G-14)
15. Prior to issuance of building permits, Developer shall correct all violations of the City Code existing on the project property for which the Code Compliance Division has open cases. (PL, G-15).
16. Prior to issuance of building permits, Developer shall execute an agreement, in a form approved by the City Attorney, to hold harmless, indemnify and defend the City, its City Council, and each member thereof, and every officer, employee, representative or agent of City, from any and all liability, claims, demands, actions, damages (whether in contract or tort, including personal injury, death at any time, or property damage), costs and financial loss, including all costs and expenses and fees of litigation or arbitration, that arise directly or indirectly from the City's approval of this permit or other permits; from construction of the project or any part thereof approved herein; and from land failure, erosion, inundation, or wave attacks on the subject property or on any property near or adjacent thereto, arising out of or resulting from or caused by work performed or authorized by Developer. (PL/CA, G-16)
17. The subject Coastal Development Permit shall not become effective until 10 working days have elapsed without appeal to the Planning Commission following the notice of the decision of the Director to the Developer. Such notice to the Developer shall be given by Planning Division staff as described by Sections 17-58 H through J of the Oxnard City Code. (PL, G-17)

## **LANDSCAPE STANDARD CONDITIONS**

18. Prior to issuance of building permits or the proposed use is initiated, whichever comes first, Developer shall submit two copies of landscape and irrigation plans, along with the appropriate permit application and fees, to the Planning Division and obtain approval of such plans. (PK/DS, PK-2)
19. Prior to issuance of a certificate of occupancy, Developer shall install landscape and automatic irrigation systems that have been approved by Parks and Facilities Superintendent. (PK, PK-3)
20. Developer shall properly maintain landscape planting and all irrigation systems as required by the City Code and as specified by this permit. Failure of Developer to do so may result in the revocation of this permit and initiation of legal proceedings against Developer to ensure compliance. (PK, PK-4)

21. Developer shall install an irrigation system that includes a water sensor shut off device as a water conservation measure. (PK, PK-22)
22. Developer shall include a note on the Landscape Plans submitted to the Building and Engineering Division for a building permit that “all landscaping and irrigation comply with Ordinance No. 2822, which adopted the City of Oxnard Landscape Water Conservation Standards, and applicable water conservation requirements of the State of California”. (PK, PK-24)

#### **LANDSCAPE SPECIAL CONDITIONS**

23. Landscaping shall consist of (2) 8’ brown trunk *Washingtonia robustas*, with 5 gallon (minimum) colorful shrubs and colorful ground covers which conform to City Landscape requirements. (PK)

#### **FIRE DEPARTMENT STANDARD CONDITIONS**

24. All roof covering materials on the project property shall be of non-combustible or fire retardant materials approved by the Fire Chief and in compliance with the City Code. (FD, F-2)
25. All structures on the project property shall conform to the minimum standards prescribed in Title 19 of the California Code of Regulations. (FD, F-5)
26. The project shall meet the minimum requirements of the “Fire Protection Planning Guide” published by the Fire Department. (FD, F-6)
27. Developer shall provide automatic fire sprinklers as required by the City Code and shall contact the Fire Chief to ascertain the location of all connections. (FD, F-12)
28. Developer shall install a carbon monoxide detector on each level of the residence in accordance with the manufacturer’s specifications. The detector shall be hardwired with a battery backup. (FD, F-17)

#### **FIRE DEPARTMENT SPECIAL CONDITIONS**

29. Fire sprinkler coverage is required for:
  - a. Patios, overhangs or any other projections that are 48” or more from the structure.
  - b. Open areas beneath stairs that serve a habitable space or when that area is accessible for storage or has mechanical equipment.
  - c. The protection of the forced air unit when located in the attic or other areas that are normally inaccessible.

30. All emergency egress/Fire Department access windows or doors that serve any room that can be utilized for sleeping, shall have access to a public right-of-way without re-entering the structure.

## **POLICE DEPARTMENT STANDARD CONDITIONS**

31. A condition of approval requires compliance with the Outdoor Lighting Code & Guideline
- a. Outdoor lighting shall comply with Title 24, Part 6, of the California Code of Regulations: California's Energy Efficiency Standards for Residential and Nonresidential Buildings.
  - b. Unless approved as a specific exception to this guideline, all outdoor lighting shall be flat lens, full cut-off fixtures with the light source fully shielded with the exceptions:
    - i. Luminaires with a maximum output of 260 lumens per fixture, regardless of number of bulbs (equal to one 20-watt incandescent light), may be left unshielded provided the fixture has an opaque top to keep light from shining directly up.
    - ii. Luminaires that have a maximum output of 1,000 lumens per fixture, regardless of number of bulbs (equal to one 60-watt incandescent light) may be partially shielded provided the bulb is not visible, and the fixture has an opaque to keep light from shining directly up.
  - c. Oxnard City Code 16-320: Lighting within physical limits of the area required to be lighted shall not exceed seven foot-candles, nor be less than one foot-candle at any point. A light source shall not shine upon, or illuminate directly any surface other than the area required to be lighted. No lighting shall be of a type or in a location that constitutes a hazard to vehicular traffic, either on private property or on the abutting streets. The height of light standards shall not exceed 26 feet. To prevent damage from automobiles, standards shall be mounted on reinforced concrete pedestals or otherwise protected.
32. Lighting instruments shall be full cut-off and installed so that light does not directly illuminate property outside the project site. Instruments shall not create glare for motorists or pedestrians.
33. Should an alarm system be installed, it shall be compliant with Oxnard City Code 11-95 through 11-100. Motion detection burglary or intrusion alarm systems shall utilize "Dual Technology" sensors capable of differentiating between human movement and non-human movement.
34. Lighted street address fixture is required.

## **PLANNING DIVISION STANDARD CONDITIONS**

35. Plans submitted by Developer with building permit applications shall show on the building elevation sheets all exterior building materials and colors, including product and finish manufacturer name, color name and number, and surface finish type (such as: stucco with sand finish, plaster with smooth finish) to be used in construction. (PL/B, PL-1)
36. Before the City issues building permits, Developer shall include a reproduction of all conditions of this permit as adopted by resolution of the Community Development Director in all sets of construction documents and specifications for the project. (PL, PL-3)
37. Before the City issues building permits, Developer shall provide to the Planning and Environmental Services Manager color photographic reductions (8 1/2" by 11") of full-size colored elevations and any other colored exhibit approved by the Planning Commission. Developer may retain the full-size colored elevations after the reductions are so provided. (PL, PL-4)
38. Developer acknowledges that because of population limitations placed on the City by the Air Quality Management Program, approval of this permit does not guarantee that the City will issue building permits. The City's issuance of building permits may be delayed as a result of implementation of an air quality plan. (PL, PL-5)
39. In order to minimize light and glare on the project property, all parking lot and exterior structure light fixtures shall be high cut-off type that divert lighting downward onto the property and shall not cast light on any adjacent property or roadway. (PL, PL-9)
40. During construction, Developer shall water the area to be graded or excavated prior to commencement of grading or excavation operations. Such application of water shall be at least twice per day and shall penetrate sufficiently to minimize fugitive dust during grading activities. (B/DS, PL-11)
41. During construction, Developer shall control dust by the following activities:
  - a. All trucks hauling graded or excavated material offsite shall be required to cover their loads as required by California Vehicle Code section 23114, with special attention to sub sections 23114(b)(2)(F), (e)(2) and (e)(4) as amended, regarding the prevention of such material spilling onto public streets and roads.
  - b. All graded and excavated material, exposed soils areas, and active portions of the construction site, including unpaved onsite roadways, shall be treated to prevent fugitive dust. Treatment shall include, but not necessarily be limited to, periodic watering, application of environmentally-safe soil stabilization materials, and/or roll-compaction as appropriate. Watering shall be done as often as necessary and reclaimed water shall be used whenever possible. (B/DS, PL-12)
42. Developer shall provide for dust control at all times during project property preparation and construction activities. (B/DS, PL-13)



43. Because of water limitations placed upon the City by its water providers, approval of this permit does not guarantee that the City will issue building permits. Issuance of building permits may be delayed as a result of implementation of a water conservation or allocation plan. (PL, *PL-15*)
44. Prior to issuance of building permits, Developer shall pay a document imaging fee for the planning files in an amount calculated by planning staff at the time of building permit review based on fees then in effect. (PL/B, *PL-16*).
45. Developer shall install all roof and building rain gutters and downspouts to integrate as closely as possible with building design elements, including matching adjacent building colors as closely as possible. Developer shall submit a plan and scheme for approval by the Planning Division Manager prior to issuance of building permits. (PL, *PL-18*)
46. Developer shall provide utility meters, mailboxes and address directories, placed in decorative cabinets and clustered for efficient access for residents and service persons. Developer shall coordinate placement and design of such items accordingly, with the Planning Division Manager, the appropriate utility service provider and the United States Postal Service, prior to issuance of building permits. (PL, *PL-19*)
47. Developer shall provide automatic garage door opener for the garage. (PL/B, *PL-20*)
48. Garages closer than 23 feet to the front property line shall have sectional roll-up garage doors. (PL/B, *PL-21*)
49. Additions and patio covers shall conform to the requirements of the R-BF zone setbacks, or as otherwise approved by this permit, and match the materials and style of the residence. (PL/B, *PL-27*)
50. Developer shall participate in the City's Public Art Program by paying the Public Art fee prior to issuance of building permits, in accordance with City Council Resolution No. 14,124. (PL, *PL-50*)
51. All construction activities shall occur only between the hours of 7:00 am to 6:00 pm Monday through Saturday in accordance with Section 7-188(D) of the Oxnard City Code.

#### **PLANNING DIVISION SPECIAL CONDITIONS**

52. Developer shall not obstruct pedestrian or vehicular traffic on Capri Way or the associated sidewalk during construction and maintenance activities. (PL)
53. Developer shall maintain the construction site free of litter and the accumulation of construction debris. (PL)

54. Developer shall paint utility meter panels to match structures upon which it is located. Such panels shall be located to take advantage of screening (e.g., landscaping or other building elements) from public right of ways, to the maximum extent feasible.
55. Prior to grading permit approval, Developer shall include on the grading plans a reproduction of all conditions of this permit pertaining to dust control requirements. (PL)
56. Developer shall construct the improvements on driven pilings in accordance with Exhibit 6 of the settlement agreement in Oxnard Shores Oceanfront Lot Owners Association, et al. v. City of Oxnard, et al. (PL/DS)
57. Developer acknowledges and agrees to complete the following steps to mitigate the impacts associated with pile driving:
  - a. Developer shall distribute a written notice to all property owners within a 300-foot radius of the subject property informing them of the upcoming pile driving and providing the name and contact information for the Foreman and/or Developer. This notice shall be distributed no less than 60 days prior to pile driving. The City shall furnish an updated mailing list with a 300-foot radius in an electronic format to the Developer within two weeks of the Developer requesting the mailing list. The City will not charge additional fees for the updated electronic mailing list. The Developer will be responsible for the costs associated with mailing the notifications. The Developer shall furnish a copy of the pile driving notification and a signed statement confirming mailed notices were sent to all property owners who were on the City furnished updated mailing list to the City at the preconstruction meeting referenced below. Developer shall also provide Planning Manager and Deputy Building Official with a written notification confirming that the notice has been completed prior to issuance of a building permit;
  - b. Prior to issuance of a building permit, Developer shall coordinate and attend a preconstruction meeting with the Building and Engineering Division to verify and review all pile driving requirements. Attendees shall include the pile driving/drilling Foreman, Developer, Deputy Inspector, Deputy Building Official and Case Planner. The request for this meeting shall be made to the Building and Engineering Division by the Developer or their designee and include a minimum 72 hours notice in advance of the meeting;
  - c. Developer shall prepare and submit a predrilling and noise mitigation plan for approval during the plan review process. This plan shall consist of: 1) an identification of methods used to reduce the driving duration, force, and resulting vibration impacts to surrounding properties during pile driving; and 2) an identification of methods used to reduce the noise impacts to surrounding properties during pile driving, including detailed description of any noise

reduction techniques or equipment proposed, as verified by an acoustical report, technical report, or other objective data;

- d. Developer shall limit pile driving activities to the hours of 9:00 a.m. through 4:30 p.m., Monday through Friday; and
  - e. Developer acknowledges that the approval of the Building Official is conditional and may be revoked immediately if the aforementioned requirements are not completed and strictly adhered to during construction. (PL/B, PL-50)
58. Developer shall provide breakaway panels painted to match the structure that cover approximately 50% of the linear area between the first floor of the structure and the sand below in order to screen the pilings. (PL)
59. Developer shall provide mailbox detail that is theme-coordinated with the architecture of the building, subject to approval by the Planning and Environmental Services Manager. (PL)
60. Developer shall remove any and all graffiti from the project premises, including but not limited to graffiti within the building, within 24 hours of its appearance. The surface of such affected areas shall be matched to blend in with the underlying colors and/or design, and shall not look like a paint patch. (PL)
61. The Permittee shall comply with the provisions of applicable VCAPCD Rules and Regulations, which include but are not limited to, Rule 50 (Opacity), Rule 51 (Nuisance), Rule 55 (Fugitive Dust), and Rule 55.1 (Removal of Visible Roadway Accumulations). (PL)
62. Prior to issuance of demolition permits for any structure on the site, Developer shall provide evidence of notifying the Air Pollution Control District of such demolition. Demolition and/or renovation activities shall be conducted in compliance with APCD regularities regarding Asbestos (Rule 63.7). (MND, C-8)
63. Plans submitted by Developer with building permit applications shall include mailbox design with details that incorporate architectural design features that complement the building, subject to approval by the Planning and Environmental Services Manager. (PL)
64. Throughout construction, Developer shall sweep adjacent streets and roads at least once per day, preferably at the end of the day, so that any visible soil material and debris from the construction site is removed from the adjacent roadways. (PL)

## **ENVIRONMENTAL RESOURCES DIVISION**

65. To ensure that solid waste generated by the project is diverted from the landfill and reduced, reused or recycled, Developer shall complete and submit a "City of Oxnard C&D Environmental Resources Management & Recycling Plan" ("Plan") to the City for review

and approval. The Plan shall provide that at least 50% of the waste generated on the project be diverted from the landfill. The Plan shall include the entire project area, even if tenants are pursuing or will pursue independent programs. The Plan shall be submitted to and approved by the Environmental Resources Division prior to issuance of a building permit. The Plan shall include the following information: material type to be recycled, reused, salvaged or disposed; estimated quantities to be processed; management method used; destination of material including the hauler name and facility location. Developer shall use the Plan form.

66. Developer shall follow the approved "City of Oxnard C&D Environmental Resources Management & Recycling Plan" and provide for the collection, recycling, and/or reuse of materials (i.e., concrete, wood, metal, cardboard, green waste, etc.) and document results during construction and/or demolition of the proposed project. After completion of demolition and/or construction, Developer shall complete and submit the "City of Oxnard C&D Environmental Resources Management & Recycling Report For Work Completed" ("Work Completed Report") and provide legible copies of weight tickets, receipts, or invoices for materials sent to disposal or reuse/recycling facilities. For other discarded or salvaged materials, Developer shall provide documentation, on the disposal facility's letterhead, identifying where the materials were taken, type of materials, and tons or cubic yards disposed, recycled or reused, and the project generating the discarded materials. Developer shall submit and obtain approval of the Work Completed Report prior to issuance of a certificate of occupancy.
67. Developer shall arrange for materials collection during construction, demolition, and occupancy with the City's Environmental Resources Division or Developer shall arrange for self-hauling. Regardless of hauling methods, all materials collected must be conveyed to the Del Norte Regional Recycling and Transfer Station.
68. Developer shall dispose of sewage and solid waste from the project by City's wastewater and solid waste systems in a manner approved by the City Engineer.

#### **BUILDING AND ENGINEERING DIVISION STANDARD CONDITIONS**

69. Developer shall pay plan check and processing fees in effect at the time of construction plan submittal and shall pay development fees, encroachment permit fees, and other applicable fees in effect at permit issuance. (DS-1)
70. Developer shall protect building pads from inundation during a 1% chance (100year) storm. (DS-5)
71. Developer shall replace all broken, uplifted, or missing curb, gutter, or sidewalk along the street frontage(s) of the project. (DS-6)
72. Before connecting the project to existing sewer and water service laterals, Developer shall inspect (pothole or video) existing lateral(s) and arrange for City staff to view inspection

results. Developer shall make repairs to such facilities as determined necessary by City staff. Developer shall bring all existing water services into compliance with current City standards including removal of unused water or sewer laterals by disconnection at the main. (DS-7)

73. Curb cut widths and design shall conform to City ordinances, standards, and policies in effect at the time City issues an encroachment permit. (DS-9)
74. The conditions of this resolution shall prevail over all omissions, conflicting notations, specifications, dimensions, typical sections, and the like, that may or may not be shown on the improvement plans. (DS-21)
75. Developer shall pay the cost of all inspections of onsite and offsite improvements. (DS-22)
76. Prior to beginning construction, Developer shall designate in writing an authorized agent who shall have complete authority to represent and to act for Developer. The authorized agent shall be present at the work site whenever work is in progress. Developer or the authorized agent shall make arrangements acceptable to City for any emergency work. When City gives orders to the authorized agent to do work required for the convenience and safety of the general public because of inclement weather or any other cause, and the orders are not immediately acted upon by the authorized agent, City may do or have such work done by others at Developer's expense. (DS-24)
77. Developer shall dispose of sewage and solid waste from the project by City's wastewater and solid waste systems in a manner approved by the City Engineer. (DS-38)
78. Developer shall be responsible for and bear the cost of replacement of all existing survey monumentation (e.g., property corners) disturbed or destroyed during construction, and shall file appropriate records with the Ventura County Surveyor's Office. (DS-64)
79. Developer shall provide three City refuse containers for each lot or unit. An alternative number of containers may be approved by the Environmental Resources Division. (DS-67)

## **BUILDING AND ENGINEERING DIVISION SPECIAL CONDITIONS**

80. Developer is hereby notified that the Federal Emergency Management Agency ('FEMA') is currently processing a revised Federal Insurance Rate Map ('FIRM') that is likely to significantly raise the Coastal Base Flood Elevation applicable to this property. It is currently unknown when the revised FIRM will become effective but a draft version has been published by FEMA. Any rise in the Base Flood Elevation will affect the minimum allowed elevation of the finished floor for this structure. Revised minimum finished floor elevations will affect the ability of this structure to be constructed as approved by this permit when the revised FIRM becomes effective, unless the Developer has performed substantial work and incurred substantial liabilities in good faith reliance based upon the permit prior to the date that the revised FIRM becomes effective. (DS)



81. The Developer shall take sufficient precautions during construction to prevent ocean wave run-up from passing through the project site and into the street right-of-way. Failure to take adequate precautions will result in Developer being assessed street cleanup costs. (DS)
82. The Developer's architect and engineer shall provide written certification that the structure complies with all FEMA requirements. This shall include the filing of a FEMA "elevation certificate." (DS)
83. Developer shall repair and/or replace any existing broken or damaged sidewalk, curb gutter or asphalt paving adjacent to property as directed by the Construction Services Inspector. (DS)
84. Driveway shall be designed and constructed in general conformance with City Standard Plate No. 115. (DS)
85. Developer shall construct a level concrete pad for storage of two refuse containers out of view of the public street. Developer shall provide a paved path from the storage location to the street curb. All gates or doors along the path shall be constructed with a minimum of 36 inches of clear space to allow passage of the City issued containers. (DS)

PASSED AND ADOPTED by the Community Development Director of the City of Oxnard on this 14th day of May, 2020.

---

Jeffery Lambert, Community Development Director

RESOLUTION NO. PZ 18-400-02

A RESOLUTION OF THE DEVELOPMENT SERVICES DIRECTOR OF THE CITY OF OXNARD APPROVING PLANNING AND ZONING PERMIT NO. 18-400-02 (COASTAL DEVELOPMENT PERMIT), TO AUTHORIZE THE CONSTRUCTION OF A TWO-STORY 4,925 SQUARE-FOOT SINGLE-FAMILY RESIDENCE WITH AN ATTACHED THREE-CAR GARAGE, LOCATED AT 1215 CAPRI WAY (APN: 191-0-091-285), SUBJECT TO CERTAIN FINDINGS AND CONDITIONS. FILED BY MARTHA PICCIOTTI ON BEHALF OF PROPERTY OWNERS DONNA AND NATE LAM.

WHEREAS, the Development Services Director of the City of Oxnard has considered an application for Planning and Zoning Permit No. 18-400-02 (Coastal Development Permit), filed by Martha Picciotti in accordance with 17-57(B)(5) of the Oxnard City Code; and

WHEREAS, Section 15303 of Title 14 of the California Code of Regulations exempts the project from the requirement for the preparation of environmental documents imposed by the California Environmental Quality Act; and

WHEREAS, the Development Services Director finds, after due study, deliberation and public hearing that the following circumstances exist:

1. The proposed use is conditionally permitted within the subject sub-zone and complies with all of the applicable provisions of Chapter 17 of the Oxnard City Code.

The proposed single-family beachfront residence is permitted in the R-BF sub-zone with a coastal development permit, per Section 17-25(C)(1). As discussed in the Staff Report, the project complies with all applicable provisions of Chapter 17 of the Oxnard Municipal Code.

2. The proposed use would not impair the integrity and character of the sub-zone in which it would be located.

The subject sub-zone is specifically designed for the development of single-family beachfront residences. The development will be compatible with existing single-family beachfront residences in the surrounding area. Therefore, the project will not impair the integrity and character of the R-BF sub-zone.

3. The subject site in terms of location and intensity of use would be physically suitable and would protect and maintain adjacent coastal resources for the land use being proposed.

The project site is comprised of an infill lot specifically intended for single-family beachfront development. As discussed in the Staff Report, the project meets all pertinent development standards, such as building height and protection of public

beach access. Therefore, the project is designed to protect and maintain adjacent coastal resources.

4. The proposed use would be compatible with the land uses presently on the subject property.

The project site is currently a vacant lot. The vacant lot is specifically intended for single-family beachfront development. Therefore, the proposed single family dwelling would be compatible with the land use presently on the subject property.

5. The proposed use would be compatible with existing and future land uses within the sub-zone and the general area in which the proposed use would be located.

The proposed beachfront single family dwelling is allowed in the RB-F subzone. The surrounding lots are developed with single family dwellings. Allowed future uses on the adjacent RB-F lots include single-family dwellings. Therefore, the proposed single family dwelling will be compatible with the surrounding existing single-family beachfront development and future land uses within the subzone and general area in which the proposed project would be located.

6. There are adequate public services for the proposed use, including, but not limited to, fire and police protection, water, sanitation and public utilities and services to insure that the proposed use would not be detrimental to public health and safety.

The project site is an infill property and the proposed development would be compatible with surrounding development. The surrounding development has adequate fire, police, water, sanitation, and utility services. Therefore, there are adequate public services for the proposed use to insure that the proposed use will not be detrimental to public health and safety.

7. The proposed use will provide a type and level of public access consistent with the access policies and standards of the Oxnard Coastal Land Use Plan.

The project site is located 136 feet to the south of an existing 24-foot wide public easement for access to the beach (Parcels Q and R, Tract 4380). The project will not impede public access to the beach. Therefore, the proposed project will provide public access consistent with the Oxnard Coastal Land Use Plan.

8. The proposed use would be appropriate in light of an established need, based upon the underlying goals and objectives of specific Oxnard Coastal Land Use Plan (LCP) policies, applicable to the proposed location.

Continued construction of single-family residences on vacant beachfront lots indicates a market demand and active interest from residents who desire to live along the beach. The development is in the Oxnard Shores area, which the LCP designates specifically for urban residential uses. Therefore, the proposed use is appropriate in

light of an established need, based upon the goals and objectives on the Oxnard Coastal Land Use Plan.

9. The proposed use would be consistent with all of the applicable policies of the certified Oxnard Coastal Land Use Plan.

The project site is located on a vacant lot within a developed area. The project provides needed housing near the coast without endangering local resources. As discussed in the Staff Report (Section 6(b)), the use is consistent with all of the applicable policies for single-family beachfront development in the certified Oxnard Coastal Land Use Plan.

WHEREAS, the Development Services Director finds that the applicant agrees with the necessity of and accepts all elements, requirements, and conditions of this resolution as being a reasonable manner of preserving, protecting, providing for, and fostering the health, safety, and welfare of the citizenry in general and the persons who work, visit or live in this development in particular.

NOW, THEREFORE, BE IT RESOLVED that the Development Services Director of the City of Oxnard hereby approves this permit subject to the following conditions. The decision of the Development Services Director is final unless appealed in accordance with the provisions of Section 17-58 of the Oxnard City Code.

### **STANDARD CONDITIONS OF APPROVAL FOR LAND USE PERMITS**

Note: The abbreviations below identify the City department or division responsible for determining compliance with these standard conditions. The first department or division listed has responsibility for compliance at plan check, the second during inspection and the third at final inspection, prior to issuance of a certificate of occupancy, or at a later date, as specified in the condition. If more than one department or division is listed, the first will check the plans or inspect the project before the second confirms compliance with the condition. The italicized code at the end of each condition provides internal information on the source of each condition: Some are standard permit conditions (e.g. *G-1*) while some are taken from environmental documents (e.g. *MND-S2*).

| DEPARTMENTS AND DIVISIONS |                                 |    |                       |
|---------------------------|---------------------------------|----|-----------------------|
| CA                        | City Attorney                   | PL | Planning Division     |
| DS                        | Dev Services/Eng Dev/Inspectors | TR | Traffic Division      |
| PD                        | Police Department               | B  | Building Plan Checker |
| SC                        | Source Control                  | FD | Fire Department       |
| PK                        | Public Works, Landscape Design  | CE | Code Compliance       |

### **GENERAL PROJECT CONDITIONS**

1. This permit is granted for the property described in the application on file with the Planning Division, and may not be transferred from one property to another. (PL, *G-1*).

2. This permit is granted for the plans dated October 4, 2018, (“the plans”) on file with the Planning Division. The project shall conform to the plans, except as otherwise specified in these conditions, or unless a minor modification to the plans is approved by the Planning and Environmental Services Manager (“Planning Manager”) or a major modification to the plans is approved by the Planning Commission. A minor modification may be granted for minimal changes or increases in the extent of use or size of structures or of the design, materials or colors of structures or masonry walls. A major modification shall be required for substantial changes or increases in such items. (PL, G-2)
3. This permit shall automatically become null and void 36 months from the date of its issuance, unless Developer has diligently developed the proposed project, as shown by the issuance of a grading, foundation, or building permit and the construction of substantial improvements. (PL, G-3)
4. All required off-site and on-site improvements for the project, including structures, paving, and landscaping, shall be completed prior to occupancy unless the Development Services Manager allows Developer to provide security or an executed agreement approved by the City Attorney to ensure completion of such improvements. (DS, G-4)
5. By commencing any activity related to the project or using any structure authorized by this permit, Developer accepts all of the conditions and obligations imposed by this permit and waives any challenge to the validity of the conditions and obligations stated therein. (CA, G-5)
6. Developer agrees, as a condition of adoption of this resolution, at Developer’s own expense, to indemnify, defend and hold harmless the City and its agents, officers and employees from and against any claim, action or proceeding to attack, review, set aside, void or annul the approval of the resolution or any condition attached thereto or any proceedings, acts or determinations taken, done or made prior to the approval of such resolution that were part of the approval process. (CA, G-6)
7. Any covenants, conditions, and restrictions (CC&Rs) applicable to the project property shall be consistent with the terms of this permit and the City Code. If there is a conflict between the CC&Rs and the City Code or this permit, the City Code or this permit shall prevail. (CA, G-7)
8. Developer shall complete the “Notice of Land Use Restrictions and Conditions” form, using the form provided by the City, for recording with the Ventura County Recorder. Before the City issues building permits, Developer shall submit the original completed, signed and notarized document, together with the required fees to the Planning Manager. (PL, G-8)
9. Developer shall provide off-street parking for the project, including the number of spaces, stall size, paving, striping, location, and access, as required by the City Code. (PL/B, G-9)
10. Before placing or constructing any signs on the project property, Developer shall obtain a sign permit from the City. Except as provided in the sign permit, Developer may not change any signs on the project property. (PL/B, G-10)



11. Developer shall obtain a building permit for any new construction or modifications to structures, including interior modifications, authorized by this permit. (B, *G-11*)
12. Developer shall not permit any combustible refuse or other flammable materials to be burned on the project property. (FD, *G-12*)
13. Developer shall not permit any materials classified as flammable, combustible, radioactive, carcinogenic or otherwise potentially hazardous to human health to be handled, stored or used on the project property, except as provided in a permit issued by the Fire Chief. (FD, *G-13*)
14. If Developer, owner or tenant fails to comply with any of the conditions of this permit, the Developer, owner or tenant shall be subject to a civil fine pursuant to the City Code. (CA, *G-14*)
15. Prior to issuance of building permits, Developer shall correct all violations of the City Code existing on the project property for which the Code Compliance Division has open cases. (PL, *G-15*).
16. The subject Coastal Development Permit shall not become effective until 20 working days have elapsed without appeal to the Coastal Commission following the proper receipt by the Coastal Commission's Executive Director of the notice of permit issuance pursuant to Section 13316 of the Coastal Commission Code of Regulations. Such notice to the Coastal Commission shall be given by Planning Division staff as described by Sections 17-58 H through J of the Oxnard City Code. (PL, *G-17*)

#### **LANDSCAPE STANDARD CONDITIONS**

17. Prior to issuance of building permits or the proposed use is initiated, whichever comes first, Developer shall submit two copies of landscape and irrigation plans, along with the appropriate permit application and fees, to the Development Services Division and obtain approval of such plans. (PK/DS, *PK-2*)
18. Prior to issuance of a certificate of occupancy, Developer shall install landscape and automatic irrigation systems that have been approved by Parks and Facilities Superintendent. (PK, *PK-3*)
19. Developer shall properly maintain landscape planting and all irrigation systems as required by the City Code and as specified by this permit. Failure of Developer to do so may result in the revocation of this permit and initiation of legal proceedings against Developer to ensure compliance. (PK, *PK-4*)
20. Developer shall install an irrigation system that includes a water sensor shut off device as a water conservation measure. (PK, *PK-22*)
21. Developer shall include a note on the Landscape Plans submitted to the Building and Engineering Division for a building permit that "all landscaping and irrigation comply with Ordinance No. 2822, which adopted the City of Oxnard Landscape Water Conservation

Standards, and applicable water conservation requirements of the State of California”. (PK, PK-24)

#### **LANDSCAPE SPECIAL CONDITIONS**

22. Landscaping shall consist of (2) 8’ brown trunk *Washingtonia robustas*, with 5 gallon (minimum) colorful shrubs and colorful groundcovers which conform to City Landscape requirements. (PK)

#### **FIRE DEPARTMENT STANDARD CONDITIONS**

23. All roof covering materials on the project property shall be of non-combustible or fire retardant materials approved by the Fire Chief and in compliance with the City Code. (FD, F-2)
24. All structures on the project property shall conform to the minimum standards prescribed in Title 19 of the California Code of Regulations. (FD, F-5)
25. The project shall meet the minimum requirements of the “Fire Protection Planning Guide” published by the Fire Department. (FD, F-6)
26. Developer shall provide automatic fire sprinklers as required by the City Code and shall contact the Fire Chief to ascertain the location of all connections. (FD, F-12)
27. Developer shall install a carbon monoxide detector on each level of the residence in accordance with the manufacturer’s specifications. The detector shall be hardwired with a battery backup. (FD, F-17)

#### **FIRE DEPARTMENT SPECIAL CONDITIONS**

28. Fire sprinkler coverage is required for:
  - a. Patios, overhangs or any other projections that are 48” or more from the structure.
  - b. Open areas beneath stairs that serve a habitable space or when that area is accessible for storage or has mechanical equipment.
  - c. The protection of the forced air unit when located in the attic or other areas that are normally inaccessible.
29. All emergency egress/Fire Department access windows or doors that serve any room that can be utilized for sleeping, shall have access to a public right-of-way without re-entering the structure.

#### **POLICE DEPARTMENT STANDARD CONDITIONS**

30. A condition of approval requires compliance with the Outdoor Lighting Code & Guideline
  - a. Outdoor lighting shall comply with Title 24, Part 6, of the California Code of Regulations: California’s Energy Efficiency Standards for Residential and Nonresidential Buildings.

- b. Unless approved as a specific exception to this guideline, all outdoor lighting shall be flat lens, full cut-off fixtures with the light source fully shielded with the exceptions:
    - 1. Luminaires with a maximum output of 260 lumens per fixture, regardless of number of bulbs (equal to one 20-watt incandescent light), may be left unshielded provided the fixture has an opaque top to keep light from shining directly up.
    - 2. Luminaires that have a maximum output of 1,000 lumens per fixture, regardless of number of bulbs (equal to one 60-watt incandescent light) may be partially shielded provided the bulb is not visible, and the fixture has an opaque to keep light from shining directly up.
  - c. Oxnard City Code 16-320: Lighting within physical limits of the area required to be lighted shall not exceed seven foot-candles, nor be less than one foot-candle at any point. A light source shall not shine upon, or illuminate directly any surface other than the area required to be lighted. No lighting shall be of a type or in a location that constitutes a hazard to vehicular traffic, either on private property or on the abutting streets. The height of light standards shall not exceed 26 feet. To prevent damage from automobiles, standards shall be mounted on reinforced concrete pedestals or otherwise protected.
31. Lighting instruments shall be full cut-off and installed so that light does not directly illuminate property outside the project site. Instruments shall not create glare for motorists or pedestrians.
32. Should an alarm system be installed, it shall be compliant with Oxnard City Code 11-95 through 11-100. Motion detection burglary or intrusion alarm systems shall utilize "Dual Technology" sensors capable of differentiating between human movement and non-human movement.
33. Lighted street address fixture is required.

#### **PLANNING DIVISION STANDARD CONDITIONS**

34. Plans submitted by Developer with building permit applications shall show on the building elevation sheets all exterior building materials and colors, including product and finish manufacturer name, color name and number, and surface finish type (such as: stucco with sand finish, plaster with smooth finish) to be used in construction. (PL/B, PL-1)
35. Before the City issues building permits, Developer shall include a reproduction of all conditions of this permit as adopted by resolution of the Development Services Director in all sets of construction documents and specifications for the project. (PL, PL-3)
36. Before the City issues building permits, Developer shall provide to the Planning Division Manager color photographic reductions (8 1/2" by 11") of full-size colored elevations and any other colored exhibit approved by the Planning Commission. Developer may retain the full-size colored elevations after the reductions are so provided. (PL, PL-4)

37. Developer acknowledges that because of population limitations placed on the City by the Air Quality Management Program, approval of this permit does not guarantee that the City will issue building permits. The City's issuance of building permits may be delayed as a result of implementation of an air quality plan. (PL, *PL-5*)
38. In order to minimize light and glare on the project property, all parking lot and exterior structure light fixtures shall be high cut-off type that divert lighting downward onto the property and shall not cast light on any adjacent property or roadway. (PL, *PL-9*)
39. During construction, Developer shall water the area to be graded or excavated prior to commencement of grading or excavation operations. Such application of water shall be at least twice per day and shall penetrate sufficiently to minimize fugitive dust during grading activities. (B/DS, *PL-11*)
40. During construction, Developer shall control dust by the following activities:
  - a. All trucks hauling graded or excavated material offsite shall be required to cover their loads as required by California Vehicle Code section 23114, with special attention to sub sections 23114(b)(2)(F), (e)(2) and (e)(4) as amended, regarding the prevention of such material spilling onto public streets and roads.
  - b. All graded and excavated material, exposed soils areas, and active portions of the construction site, including unpaved onsite roadways, shall be treated to prevent fugitive dust. Treatment shall include, but not necessarily be limited to, periodic watering, application of environmentally-safe soil stabilization materials, and/or roll-compaction as appropriate. Watering shall be done as often as necessary and reclaimed water shall be used whenever possible. (B/DS, *PL-12*)
41. Developer shall provide for dust control at all times during project property preparation and construction activities. (B/DS, *PL-13*)
42. Because of water limitations placed upon the City by its water providers, approval of this permit does not guarantee that the City will issue building permits. Issuance of building permits may be delayed as a result of implementation of a water conservation or allocation plan. (PL, *PL-15*)
43. Prior to issuance of building permits, Developer shall pay a document imaging fee for the planning files in an amount calculated by planning staff at the time of building permit review based on fees then in effect. (PL/B, *PL-16*).
44. Developer shall participate in the City's Public Art Program by paying the Public Art fee prior to issuance of building permits, in accordance with City Council Resolution No. 14,124. (PL, *PL-50*)
45. Developer shall install all roof and building rain gutters and downspouts to integrate as closely as possible with building design elements, including matching adjacent building colors as closely as possible. Developer shall submit a plan and scheme for approval by the Planning Division Manager prior to issuance of building permits. (PL, *PL-18*)

46. Developer shall provide utility meters, mailboxes and address directories, placed in decorative cabinets and clustered for efficient access for residents and service persons. Developer shall coordinate placement and design of such items accordingly, with the Planning Division Manager, the appropriate utility service provider and the United States Postal Service, prior to issuance of building permits. (PL, *PL-19*)
47. Developer shall provide automatic garage door opener for garage. (PL/B, *PL-20*)
48. Garages closer than 23 feet to the front property line shall have sectional roll-up garage doors. (PL/B, *PL-21*)
49. All construction activities shall occur only between the hours of 7:00 am to 6:00 pm Monday through Saturday in accordance with Section 7-188(D) of the Oxnard City Code.

#### **PLANNING DIVISION SPECIAL CONDITIONS**

50. Developer shall not obstruct pedestrian or vehicular traffic on Capri Way or the associated sidewalk during construction and maintenance activities. (PL)
51. Developer shall maintain the construction site free of litter and the accumulation of construction debris. (PL)
52. Developer shall paint utility meter panels to match structures upon which it is located. Such panels shall be located to take advantage of screening (e.g., landscaping or other building elements) from public right of ways, to the maximum extent feasible.
53. Prior to grading permit approval, Developer shall include on the grading plans a reproduction of all conditions of this permit pertaining to dust control requirements. (PL)
54. Developer shall construct the improvements on driven pilings in accordance with Exhibit 6 of the settlement agreement in Oxnard Shores Oceanfront Lot Owners Association, et al. v. City of Oxnard, et al.. (PL/DS)
55. Developer acknowledges and agrees to complete the following steps to mitigate the impacts associated with pile driving:
  - a. Developer shall distribute a written notice all to property owners within a 300-foot radius of the subject property informing them of the upcoming pile driving and providing the name and contact information for the Foreman and/or Developer. This notice shall be distributed no less than 60 days prior to pile driving. The Developer shall furnish a copy of the pile driving notification, a list of all property owners who were notified as well as a signed statement confirming compliance with the notification requirements to the City at the preconstruction meeting referenced below. Developer shall also provide Planning Manager and Deputy Building Official with a written notification confirming that the notice has been completed prior to issuance of a building permit;

- b. Prior to issuance of a building permit, Developer shall coordinate and attend a preconstruction meeting with the Building and Engineering Division to verify and review all pile driving requirements. Attendees shall include the pile driving/drilling Foreman, Developer, Deputy Inspector, and Deputy Building Official. The request for this meeting shall be made to the Building and Engineering Division by the Developer or their designee and include a minimum 72 hours notice in advance of the meeting;
  - c. Developer shall prepare and submit a predrilling and noise mitigation plan for approval during the plan review process. This plan shall consist of: 1) an identification of methods used to reduce the driving duration, force, and resulting vibration impacts to surrounding properties during pile driving; and 2) an identification of methods used to reduce the noise impacts to surrounding properties during pile driving, including detailed description of any noise reduction techniques or equipment proposed, as verified by an acoustical report, technical report, or other objective data;
  - d. Developer shall limit pile driving activities to the hours of 9:00 a.m. through 4:30 p.m., Monday through Friday; and
  - e. Developer acknowledges that the approval of the Building Official is conditional and may be revoked immediately if the aforementioned requirements are not completed and strictly adhered to during construction. (PL/B, PL-50)
56. Developer shall provide breakaway panels painted to match the structure that cover approximately 50% of the linear area between the first floor of the structure and the sand below in order to screen the pilings. (PL)
57. Developer shall provide mailbox detail that is theme-coordinated with the architecture of the building, subject to approval by the Planning Manager. (PL)
58. The applicant shall provide notice to residents along Capri Way informing them when large construction trucks and equipment will be staged on the subject site and when ingress and egress to and from Capri Way will be impacted. (PL)

## **ENVIRONMENTAL RESOURCES DIVISION**

59. To ensure that solid waste generated by the project is diverted from the landfill and reduced, reused or recycled, Developer shall complete and submit a "City of Oxnard C&D Environmental Resources Management & Recycling Plan" ("Plan") to the City for review and approval. The Plan shall provide that at least 50% of the waste generated on the project be diverted from the landfill. The Plan shall include the entire project area, even if tenants are pursuing or will pursue independent programs. The Plan shall be submitted to and approved by the Environmental Resources Division prior to issuance of a building permit. The Plan shall include the following information: material type to be recycled, reused, salvaged or disposed; estimated quantities to be processed; management method used; destination of material including the hauler name and facility location. Developer shall use the Plan form.



60. Developer shall follow the approved "City of Oxnard C&D Environmental Resources Management & Recycling Plan" and provide for the collection, recycling, and/or reuse of materials (i.e., concrete, wood, metal, cardboard, green waste, etc.) and document results during construction and/or demolition of the proposed project. After completion of demolition and/or construction, Developer shall complete and submit the "City of Oxnard C&D Environmental Resources Management & Recycling Report For Work Completed" ("Work Completed Report") and provide legible copies of weight tickets, receipts, or invoices for materials sent to disposal or reuse/recycling facilities. For other discarded or salvaged materials, Developer shall provide documentation, on the disposal facility's letterhead, identifying where the materials were taken, type of materials, and tons or cubic yards disposed, recycled or reused, and the project generating the discarded materials. Developer shall submit and obtain approval of the Work Completed Report prior to issuance of a certificate of occupancy.
61. Developer shall arrange for materials collection during construction, demolition, and occupancy with the City's Environmental Resources Division or Developer shall arrange for self-hauling. Regardless of hauling methods, all materials collected must be conveyed to the Del Norte Regional Recycling and Transfer Station.
62. Developer shall dispose of sewage and solid waste from the project by City's wastewater and solid waste systems in a manner approved by the City Engineer.

#### **DEVELOPMENT SERVICES DIVISION STANDARD CONDITIONS**

63. Developer shall pay plan check and processing fees in effect at the time of construction plan submittal and shall pay development fees, encroachment permit fees, and other applicable fees in effect at permit issuance. (DS-1)
64. Developer shall protect building pads from inundation during a 1% chance (100-year) storm. (DS-5)
65. Before connecting the project to existing sewer and water service laterals, Developer shall inspect (pothole or video) existing lateral(s) and arrange for City staff to view inspection results. Developer shall make repairs to such facilities as determined necessary by City staff. Developer shall bring all existing water services into compliance with current City standards including removal of unused water or sewer laterals by disconnection at the main. (DS-7)
66. Curb cut widths and design shall conform to City ordinances, standards, and policies in effect at the time City issues an encroachment permit. (DS-9)
67. The conditions of this resolution shall prevail over all omissions, conflicting notations, specifications, dimensions, typical sections, and the like, that may or may not be shown on the improvement plans. (DS-21)
68. Developer shall pay the cost of all inspections of on-site and off-site improvements. (DS-22)

69. Prior to beginning construction, Developer shall designate in writing an authorized agent who shall have complete authority to represent and to act for Developer. The authorized agent shall be present at the work site whenever work is in progress. Developer or the authorized agent shall make arrangements acceptable to City for any emergency work. When City gives orders to the authorized agent to do work required for the convenience and safety of the general public because of inclement weather or any other cause, and the orders are not immediately acted upon by the authorized agent, City may do or have such work done by others at Developer's expense. (DS-24)
70. Developer shall dispose of sewage and solid waste from the project by City's wastewater and solid waste systems in a manner approved by the City Engineer. (DS-38)
71. Developer shall be responsible for and bear the cost of replacement of all existing survey monumentation (e.g., property corners) disturbed or destroyed during construction, and shall file appropriate records with the Ventura County Surveyor's Office. (DS-64)
72. Developer shall provide three City refuse containers for each lot or unit. An alternative number of containers may be approved by the Environmental Resources Division. (DS-67)

#### **DEVELOPMENT SERVICES DIVISION SPECIAL CONDITIONS**

73. Developer is hereby notified that the Federal Emergency Management Agency ('FEMA') is currently processing a revised Federal Insurance Rate Map ('FIRM') that is likely to significantly raise the Coastal Base Flood Elevation applicable to this property. It is currently unknown when the revised FIRM will become effective but a draft version has been published by FEMA. Any rise in the Base Flood Elevation will affect the minimum allowed elevation of the finished floor for this structure. Revised minimum finished floor elevations will affect the ability of this structure to be constructed as approved by this permit when the revised FIRM becomes effective, unless the Developer has performed substantial work and incurred substantial liabilities in good faith reliance based upon the permit prior to the date that the revised FIRM becomes effective. (DS)
74. The Developer shall take sufficient precautions during construction to prevent ocean wave run-up from passing through the project site and into the street right-of-way. Failure to take adequate precautions will result in Developer being assessed street cleanup costs. (DS)
75. The Developer's architect and engineer shall provide written certification that the structure complies with all FEMA requirements. This shall include the filing of a FEMA "elevation certificate." (DS)
76. Developer shall repair and/or replace any existing broken or damaged sidewalk, curb gutter or asphalt paving adjacent to property as directed by the Construction Services Inspector. (DS)
77. Driveway shall be designed and constructed in general conformance with City Standard Plate No. 115. (DS)

78. Developer shall construct a level concrete pad for storage of two refuse containers out of view of the public street. Developer shall provide a paved path from the storage location to the street curb. All gates or doors along the path shall be constructed with a minimum of 36 inches of clear space to allow passage of the City issued containers. (DS)

PASSED AND ADOPTED by the Development Services Director of the City of Oxnard on this 9th day of October, 2018.

  
\_\_\_\_\_  
Ashley Golden, Development Services Director